GREAT WESTERN RAILWAY.

PLANS AND SECTIONS.

NOVEMBER 1926.

LOCOMOTIVE SUPERINTENDENT'S COPY

G.W.R.
CHIEF MECHANICAL ENGINEER'S DEPT
SWINDON
DRAWING OFFICE COPY
SIGNATURE
DATE 8 DEC. 1926

Engineer. J. C. LLOYD.

F.96.

GREAT WESTERN RAILWAY.

INDEX.

	Sheet No
DEVIATION AND WIDENING	
Falmouth Branch Railway (Ponsanooth)	1
ROADS AND FOOTPATHS	
Craig-y-Nos	3
Oswestry	2
LANDS	
Isleworth, Parish of	4
St Austell	5

PLANS AND SECTIONS.

NOVEMBER, 1926

Proposed Deviation and Widening of the
Falmouih Branch Railway delineated in RED

FALMOUTH

(NEWQUAY)

F.134

SHEET 352

ORDNANCE SURVEY OF ENGLAND *(Third Edition)*

346

353

(MEVAGISSEY)

359

(LIZARD)

DEVIATION AND WIDENING OF THE FALMOUTH BRANCH RAILWAY

G. W. R.
CHIEF MECHANICAL ENGINEER'S DEPT
SWINDON
DRAWING OFFICE COPY
SIGNATURE
DATE 8 DEC. 1926

Scale of One Inch to One Statute Mile — about

1 0 1 2 3 4 Miles

The Altitudes are given in Feet above the assumed Mean Level of the Sea at Liverpool, which is 0·650 of a Foot below the general Mean Level of the Sea, and are indicated thus (526)

The Contours in bed of Sea are given in Feet below the assumed Mean Level of the Sea at Liverpool, and are taken from Soundings of Admiralty Surveys.

All rights of reproduction reserved.

Price 2/- net.

Engraved at the ORDNANCE SURVEY OFFICE, Southampton.
Surveyed in 1876-78 and Published by Colonel Sir C.W.Wilson,K.C.B.,F.R.S.,R.E.,Director General, 1880.
Revised in 1905 and Published by Colonel R.C.Haddad C.B.R.E. Director General, 1907.

Railways inserted to June 1910.

N.B. The representation on this map of a Road, Track or Footpath is no evidence of the existence of a right of way

Metalled Roads, First Class
Second Class
Third Class
Unmetalled Roads
Footpaths
Railways, Single Line
Level Crossing
Tunnel
Bridge
Footbridge
Ford
Fence
Embankment
Cutting
Contours
Church or Chapel with Tower
Spire
without Tower or Spire
Windmill
Windpump
Lighthouse
Lightship
Beacon
Letter Box
Coastguard Station
Boundaries
Parish
Rural District
Municipal Borough
Urban District
County
Parliamentary Division
Parliamentary Borough

5 Mile diagram

Index to the Six Inch Maps in this Sheet.

At Villages
Post Office
Telegraph
Telephone
Public Call Office
Police Station
Public Elementary School
Public Secondary School
Public Library
Reading Room
Institute
Public Hall
Museum
Public Baths
Recreation Ground
Cemetery
Public Clock
Drinking Fountain
Cattle Market
Fire Station
Hospital
Workhouse
Union Offices
Isolation Hospital
Gas Works
Water Works
Sewage Works
Sewage Farm
Refuse Destructor
Quarry
Pit
Tramway
Mineral Railway
Mineral Railway Single Line
Level Crossing
Tunnel
Bridge
Footbridge
Ford
Fence
Embankment
Cutting
Contours
Boundaries
Parish
Rural District
Municipal Borough
Urban District
County
Parliamentary Division
Parliamentary Borough

Adjoining Sheets

346 347
351 352 353
358 359

31/10

DEVIATION AND WIDENING OF THE FALMOUTH BRANCH RAILWAY
(PONSANOOTH)


C O U N T Y O F C O R N W A L L


PARISH OF PERRANARWORTHAL
IN THE RURAL DISTRICT OF EAST KERRIER


PARISH OF SAINT GLUVIAS
IN THE RURAL DISTRICT OF EAST KERRIER

SESSION 1927
GREAT WESTERN RAILWAY
DEVIATION AND WIDENING OF THE FALMOUTH BRANCH RAILWAY.
(PONSANOOTH)



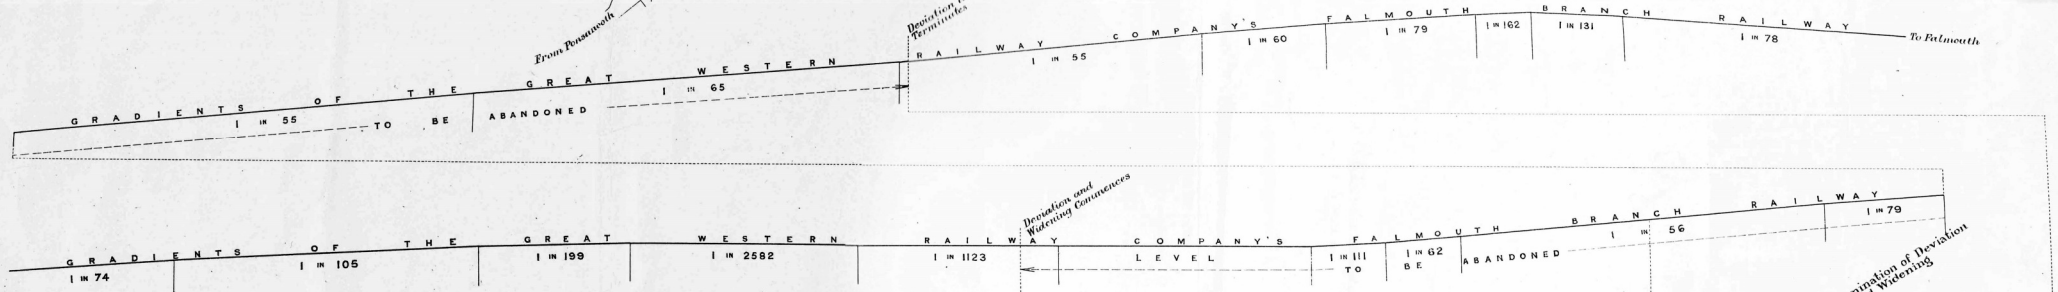

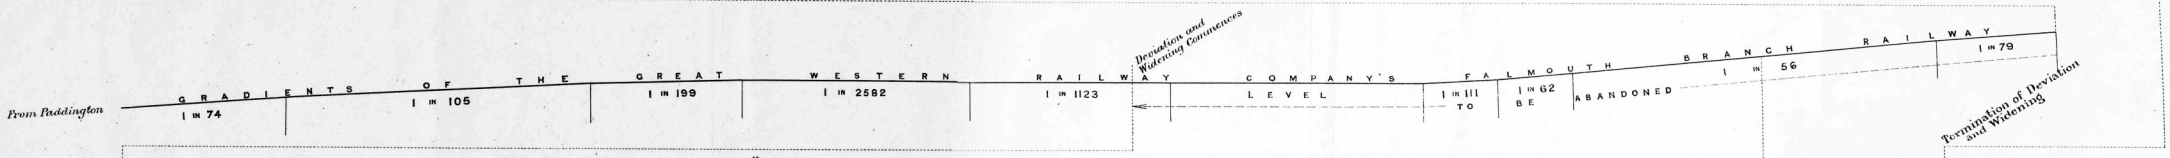

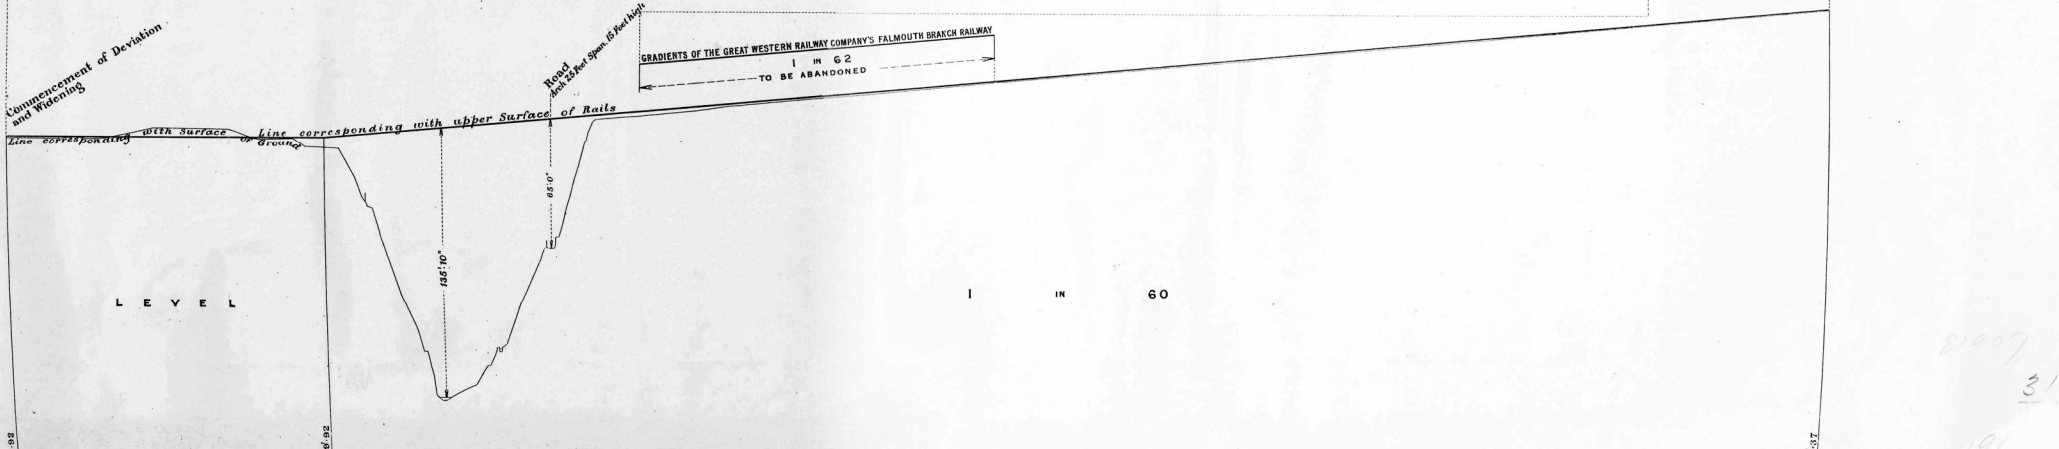

NOTE :- Based upon the Ordnance Survey Map with the sanction of the Controller of H.M. Stationery Office.


SESSION 1927
GREAT WESTERN RAILWAY
ROADS AND FOOTPATH AT OSWESTRY

ROADS AND FOOTPATH AT OSWESTRY


COUNTY OF SALOP

PARISH OF OSWESTRY URBAN AND BOROUGH OF OSWESTRY



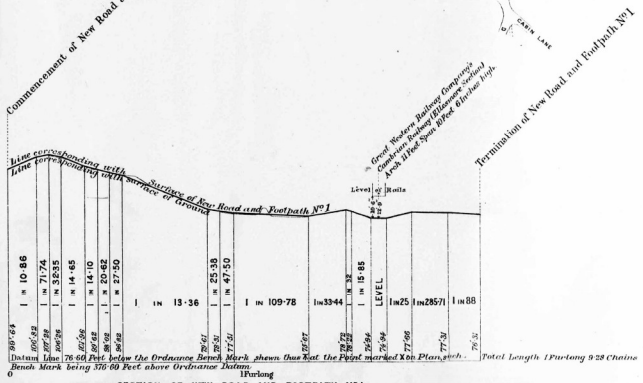

SECTION OF NEW ROAD AND FOOTPATH No 1

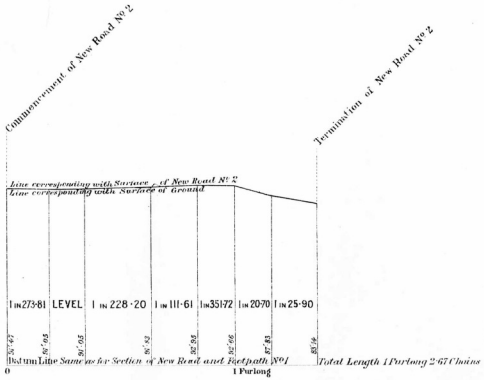

SECTION OF NEW ROAD No 2

Horizontal Scale for Plan and Sections

Vertical Scale for Sections

F. 137.

NOTE: Based upon the Ordnance Survey Map with the sanction of the Controller of H.M Stationery Office

SESSION 1927
GREAT WESTERN RAILWAY
FOOTPATH AT CRAIG-Y-NOS STATION


GREAT WESTERN RAILWAY.

FOOTPATH AT CRAIG-Y-NOS STATION

COUNTY OF BRECON

PARISH OF YSTRADGYNLAIS HIGHER

IN THE RURAL DISTRICT OF YSTRADGYNLAIS

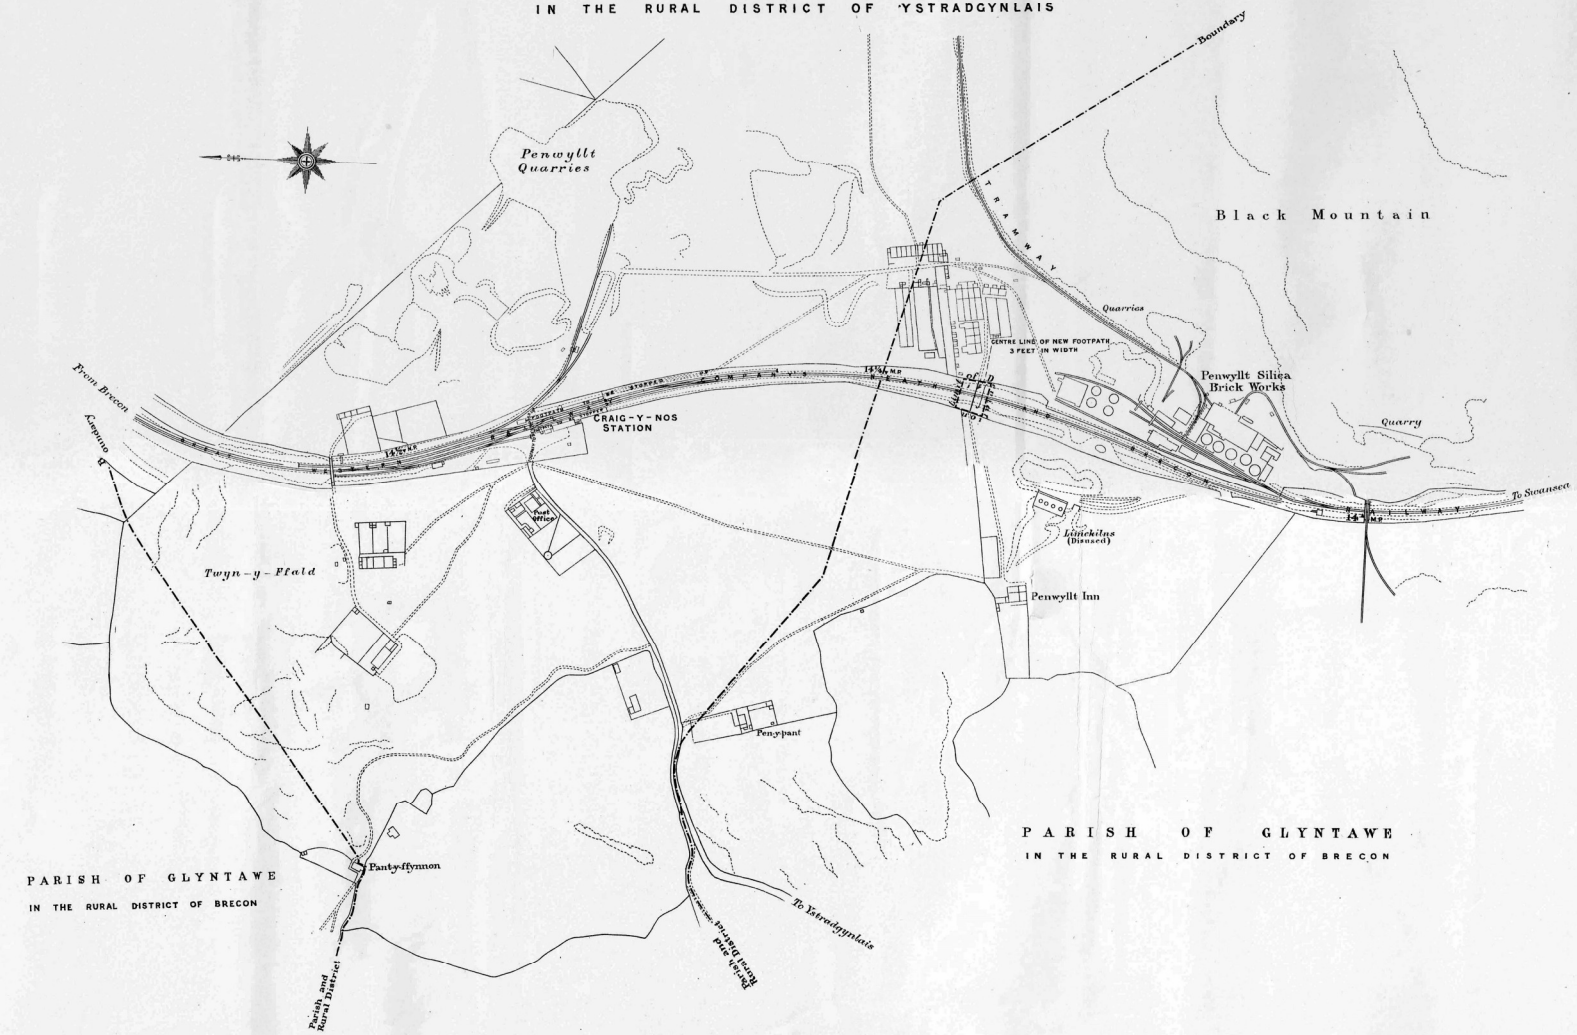

Scale

Links 100 50 0 1 2 3 4 5 10 20 Chains

PRINTED BY VINCENT BIRDING, DAY & SON LTD 46 PARKER STREET, LONDON W.C.2.

8/907

NOTE.—Based upon the Ordnance Survey Map with the sanction of the Controller of HM Stationery Office

SESSION 1927
GREAT WESTERN RAILWAY
LANDS IN THE PARISH OF ISLEWORTH


GREAT WESTERN RAILWAY

LANDS IN THE PARISH OF ISLEWORTH

COUNTY OF MIDDLESEX

PARISH OF ISLEWORTH

IN THE URBAN DISTRICT OF HESTON AND ISLEWORTH

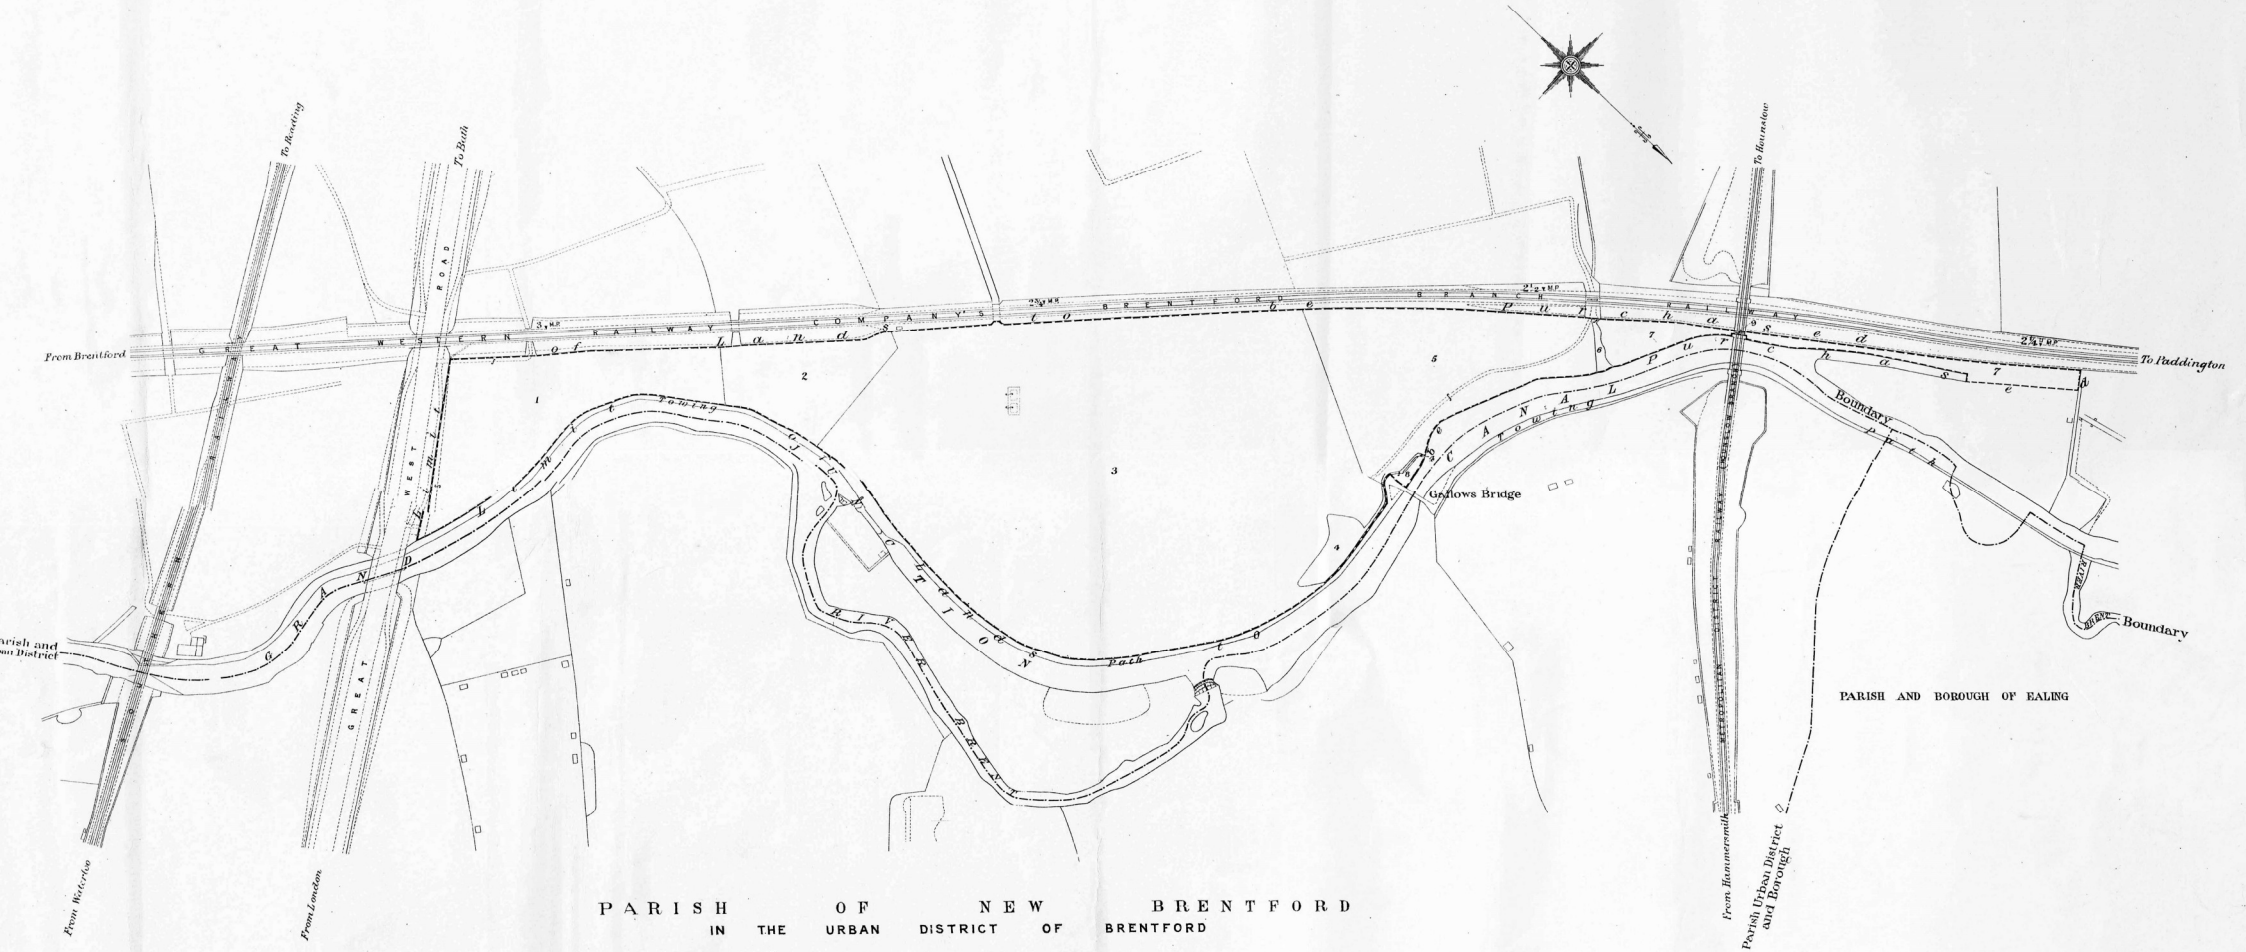

Scale

NOTE. Based upon the Ordnance Survey Map with the sanction of the Controller of H.M.Stationery Office.

SHEET Nº 5


SESSION 1927
GREAT WESTERN RAILWAY
LANDS AT ST AUSTELL

GREAT WESTERN RAILWAY.

LANDS AT ST AUSTELL

COUNTY OF CORNWALL

PARISH OF SAINT AUSTELL URBAN AND URBAN DISTRICT OF SAINT AUSTELL

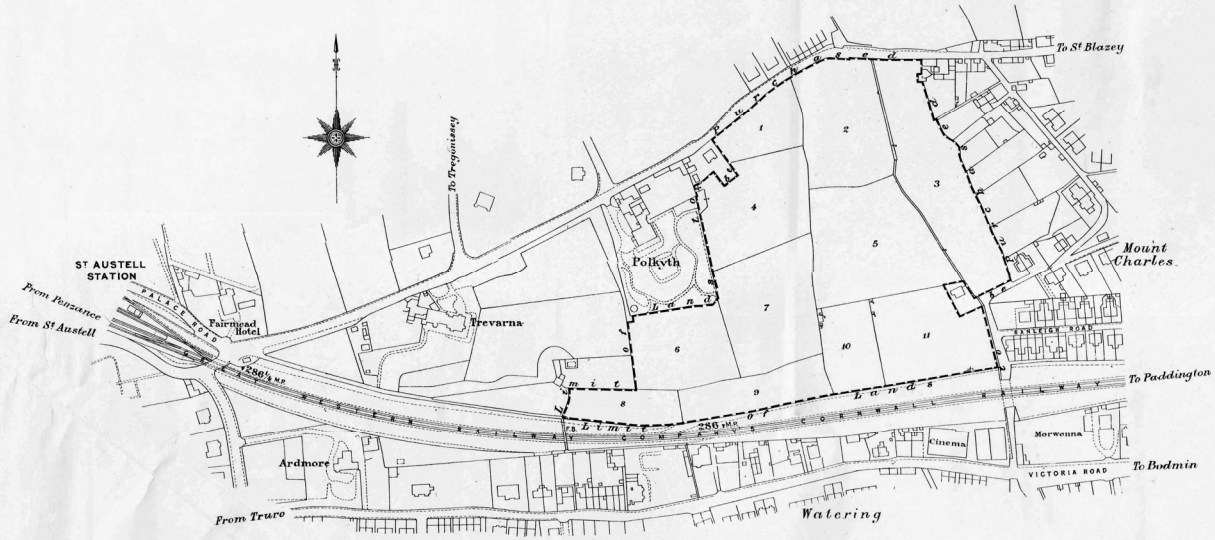

Scale

Linkage 20 0 1 2 3 4 5 10 20 Chains

PRINTED BY VINCENT BROOKS, DAY & SON LT 48 JAMES STREET, LONDON W.C.2.