GREAT WESTERN RAILWAY.

SHEET Nº 1

NOTE:- Based upon the Ordnance Survey Map with the sanction of the Controller of H.M. Stationery Office

RAILWAY Nº 1
(WESTBURY)

SESSION 1932-33
GREAT WESTERN RAILWAY
RAILWAY Nº 1
(WESTBURY)

COUNTY OF WILTS

PARISH OF HEYWOOD

IN THE RURAL DISTRICT OF WESTBURY AND WHORWELLSDOWN

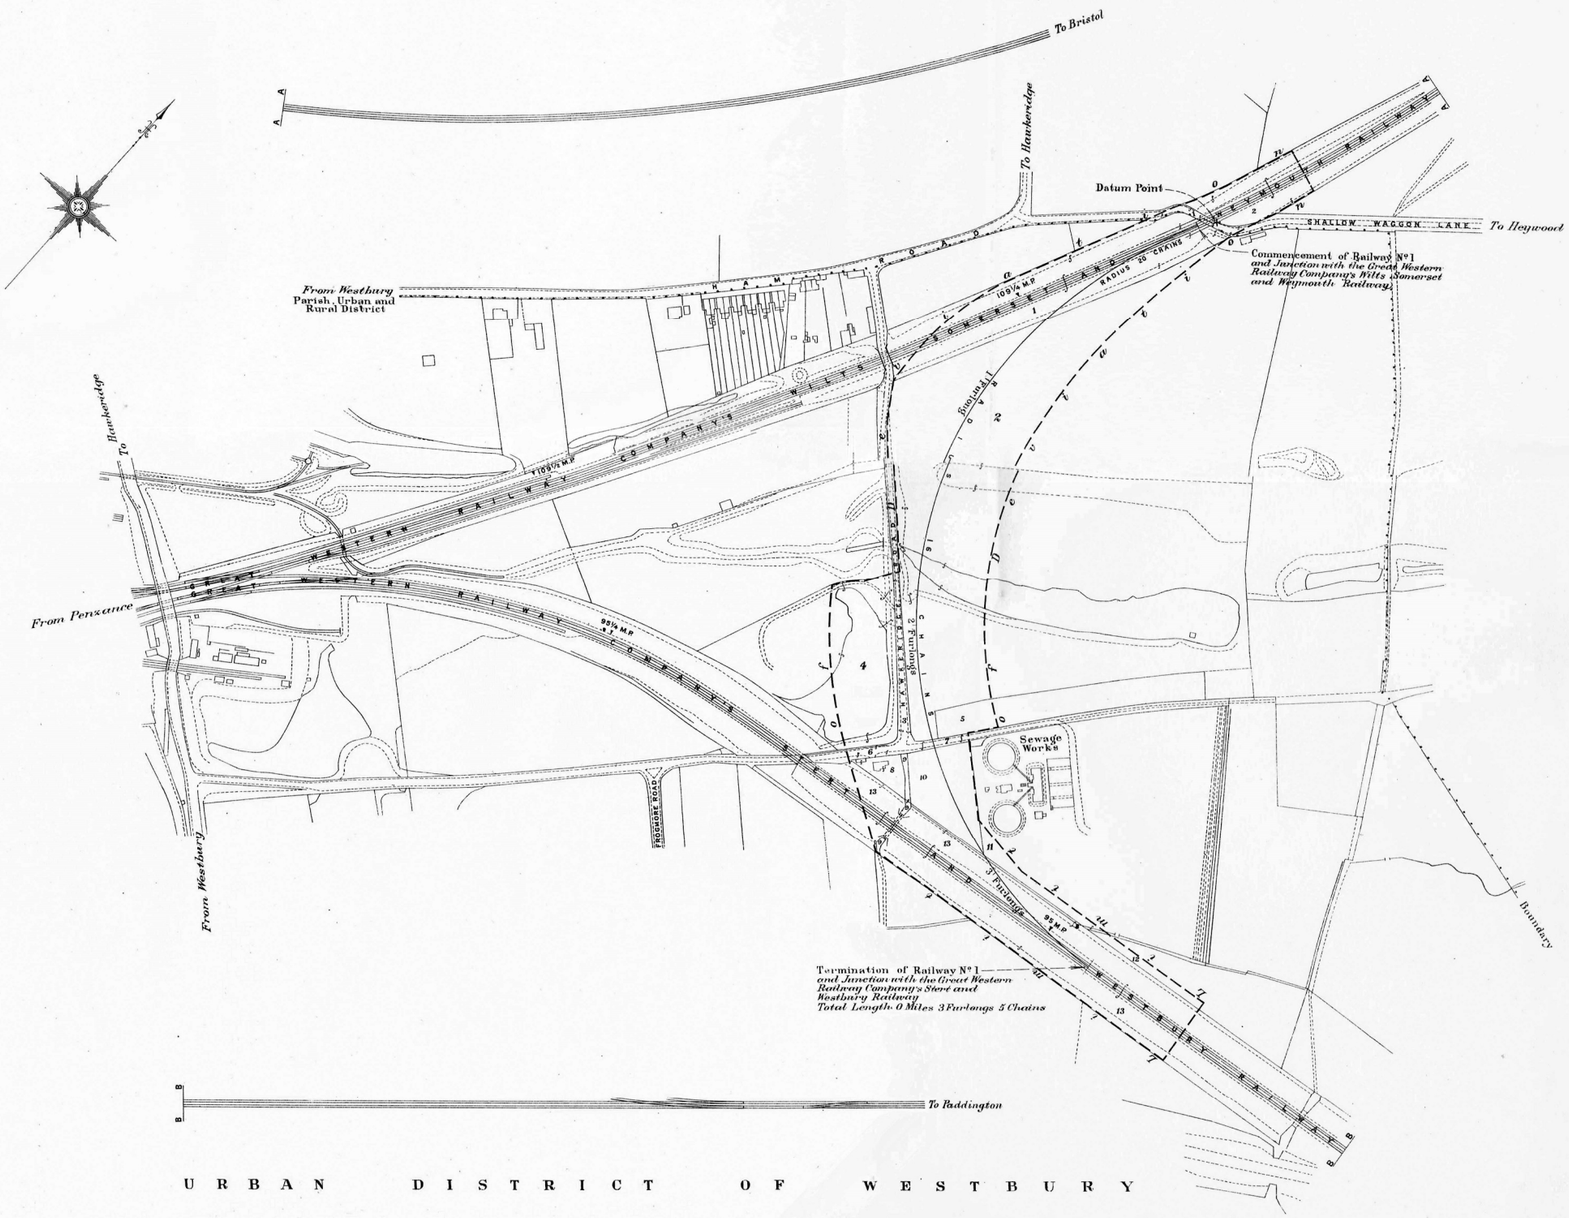

URBAN DISTRICT OF WESTBURY

F.270

Scale

Links 100 50 0 1 2 3 4 5 10 20 Chains

PRINTED BY VINCENT BROOKS, DAY & SON LT., 48 PARKER STREET, LONDON, W.C.

GREAT WESTERN RAILWAY.

SESSION 1932-33
GREAT WESTERN RAILWAY
RAILWAY Nº 1
(WESTBURY)

RAILWAY Nº 1
(WESTBURY)

F.271

PRINTED BY VINCENT BROOKS, DAY & SON LTD 48 PARKER ST. LONDON W.C.2

GREAT WESTERN RAILWAY.

RAILWAY Nº 2
(LITTLE SOMERFORD)

NOTE:- Based upon the Ordnance Survey Map with the sanction of the Controller of H.M. Stationery Office

SESSION 1932-33
GREAT WESTERN RAILWAY
RAILWAY Nº 2
(LITTLE SOMERFORD)

COUNTY OF WILTS

PARISH OF LITTLE SOMERFORD

IN THE RURAL DISTRICT OF MALMESBURY

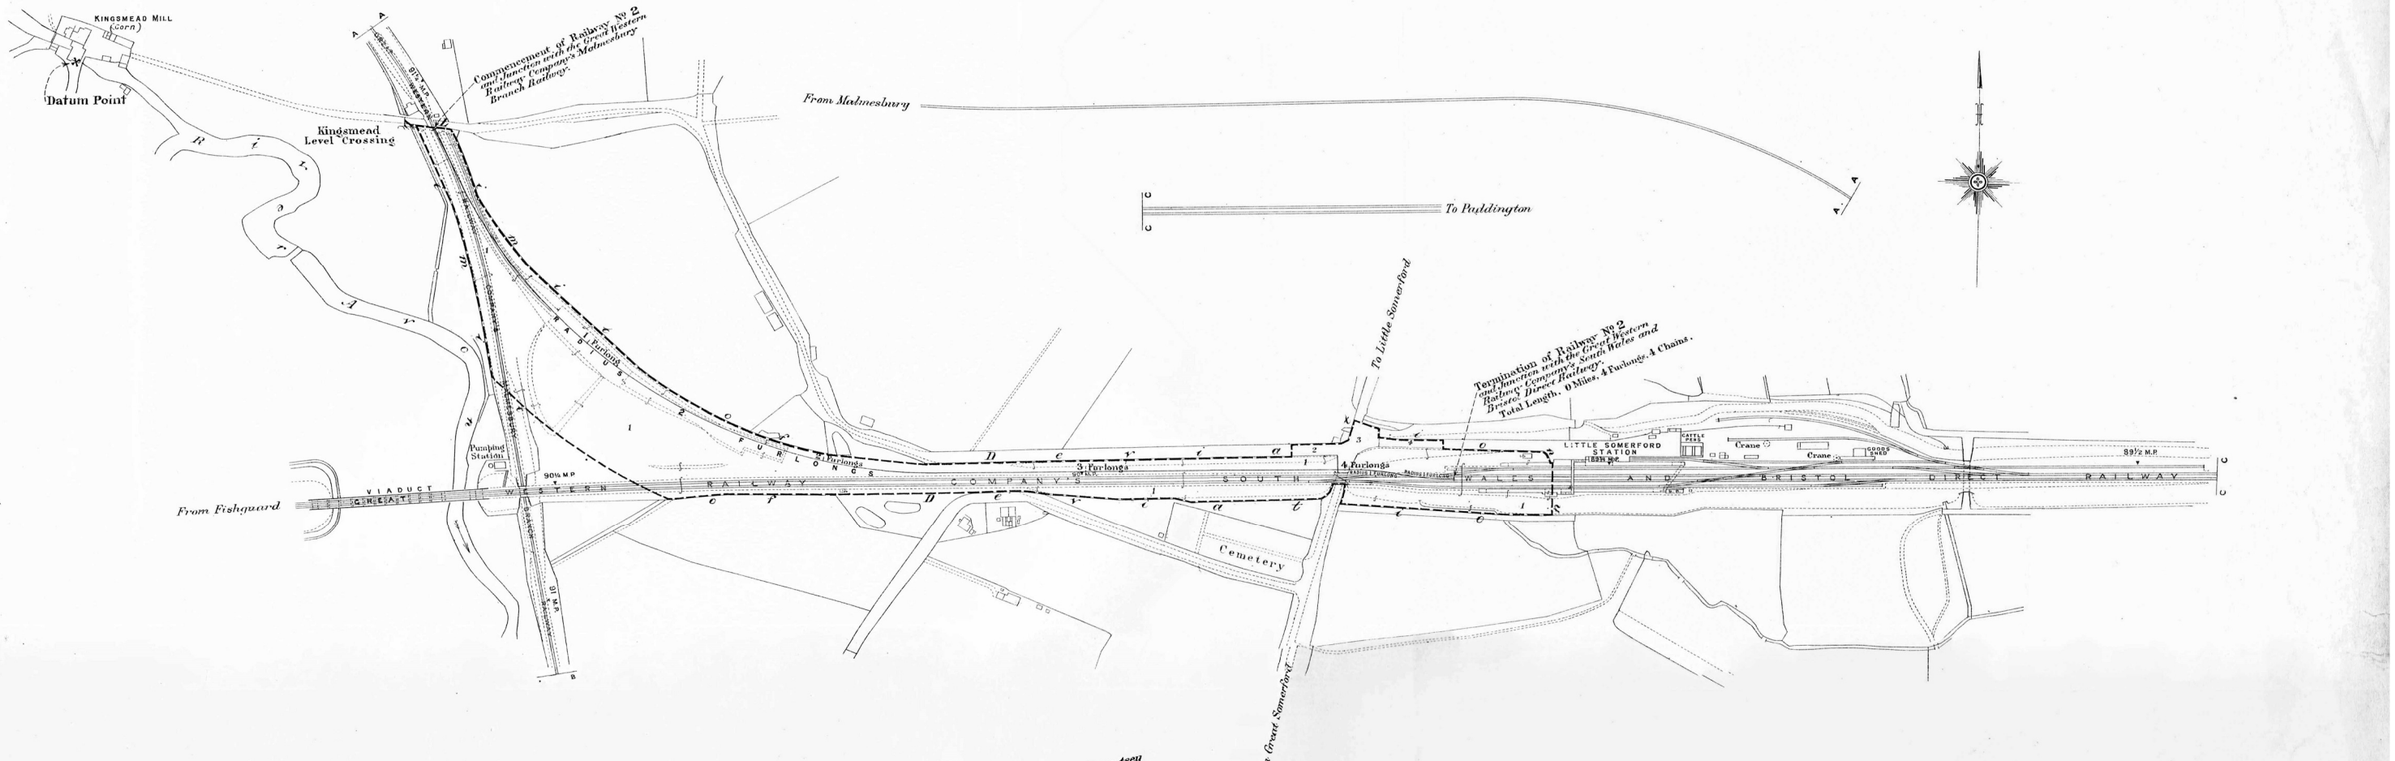

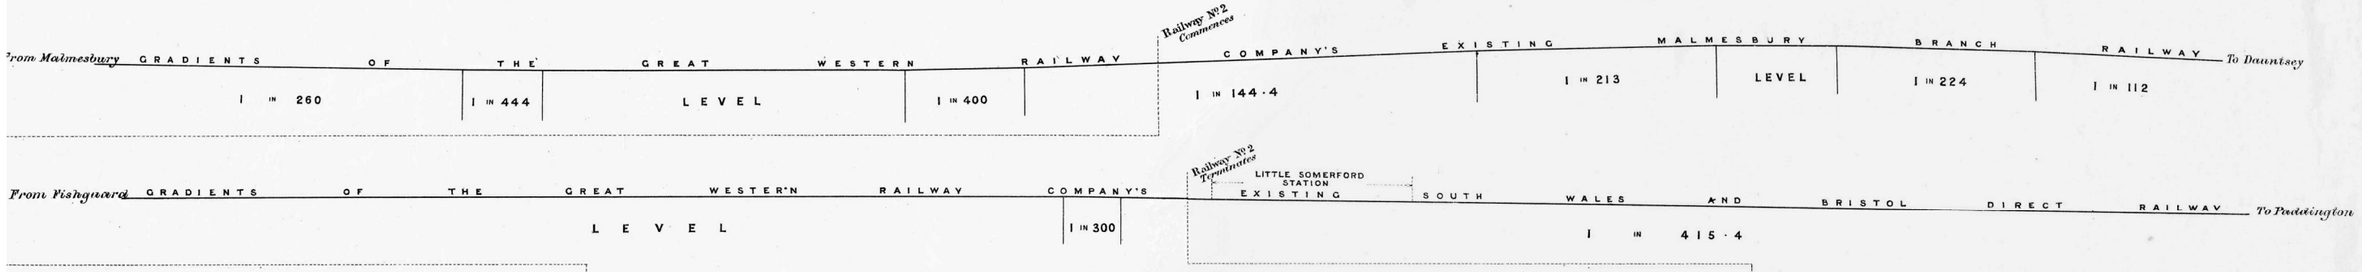

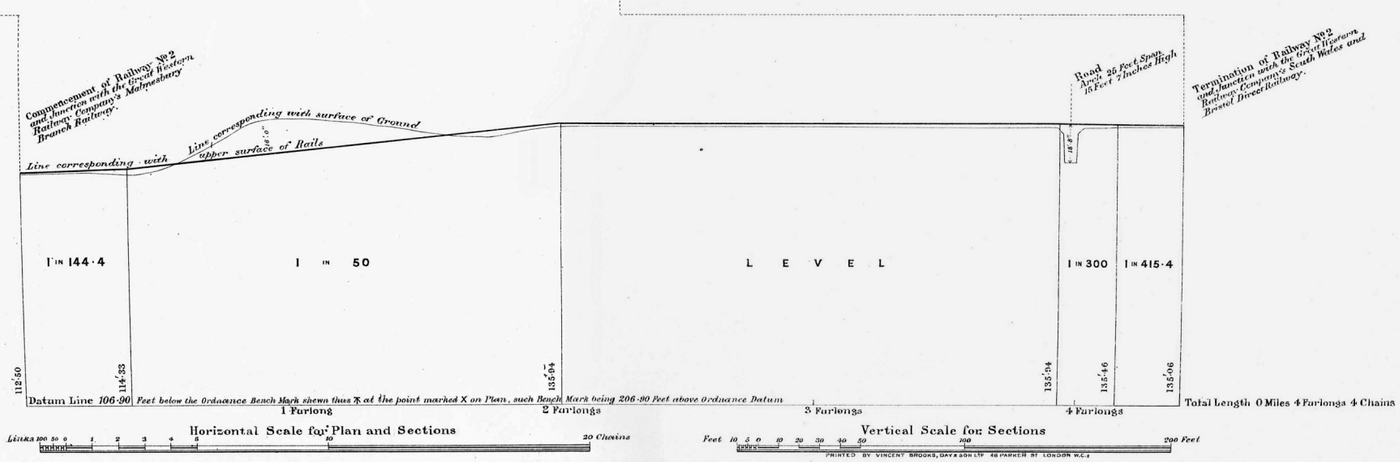

F.272

Horizontal Scale for Plan and Sections
Links 100 50 0 1 2 3 4 5 10 20 Chains

Vertical Scale for Sections
Feet 10 5 0 10 20 30 40 50 100 200 Feet

PRINTED BY VINCENT BROOKS, DAY & SON LTD 48 PARKER ST LONDON W.C.2

GREAT WESTERN RAILWAY.

SHEET Nº 4

NOTE—Based upon the Ordnance Survey Map with the sanction of the Controller of H.M. Stationery Office

BRIDGE AND LANDS AT ST COLUMB ROAD

SESSION 1932-33
GREAT WESTERN RAILWAY
BRIDGE AND LANDS AT ST COLUMB ROAD

COUNTY OF CORNWALL

PARISH OF SAINT COLUMB MAJOR
IN THE RURAL DISTRICT OF SAINT COLUMB MAJOR

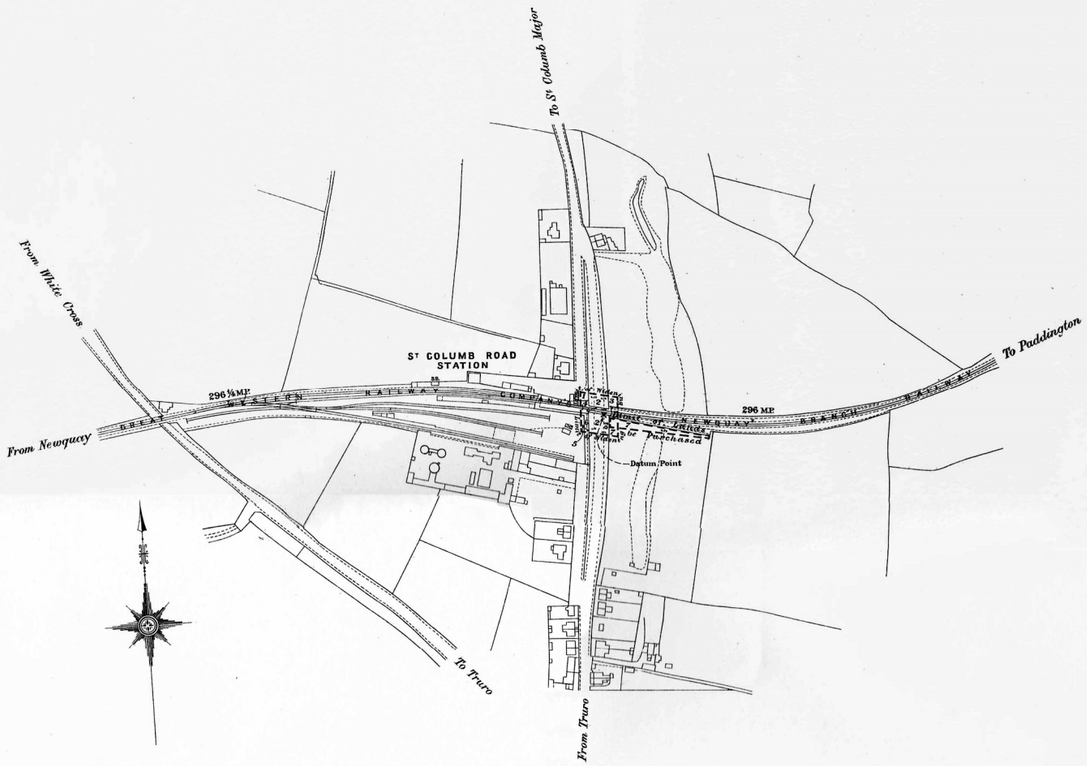

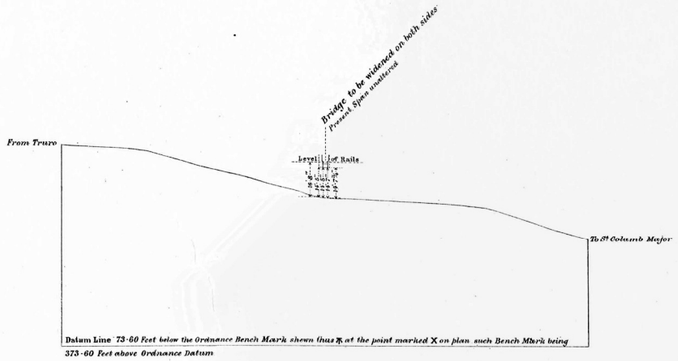

SECTION

Horizontal Scale for Plan and Section

Vertical Scale for Section

F.273

PRINTED BY VINCENT BROOKS, DAY & SON LTD 46 PARKER ST LONDON, W.C.2.

NOTE:—Based upon the Ordnance Survey Map with the sanction of the Controller of H.M.Stationery Office.

SESSION 1932-33
GREAT WESTERN RAILWAY
ALTERATION OF LEVELS OF ROAD AT TY-COCH

GREAT WESTERN RAILWAY.

ALTERATION OF LEVELS OF ROAD AT TY-COCH

COUNTY OF CARMARTHEN

BOROUGH OF KIDWELLY

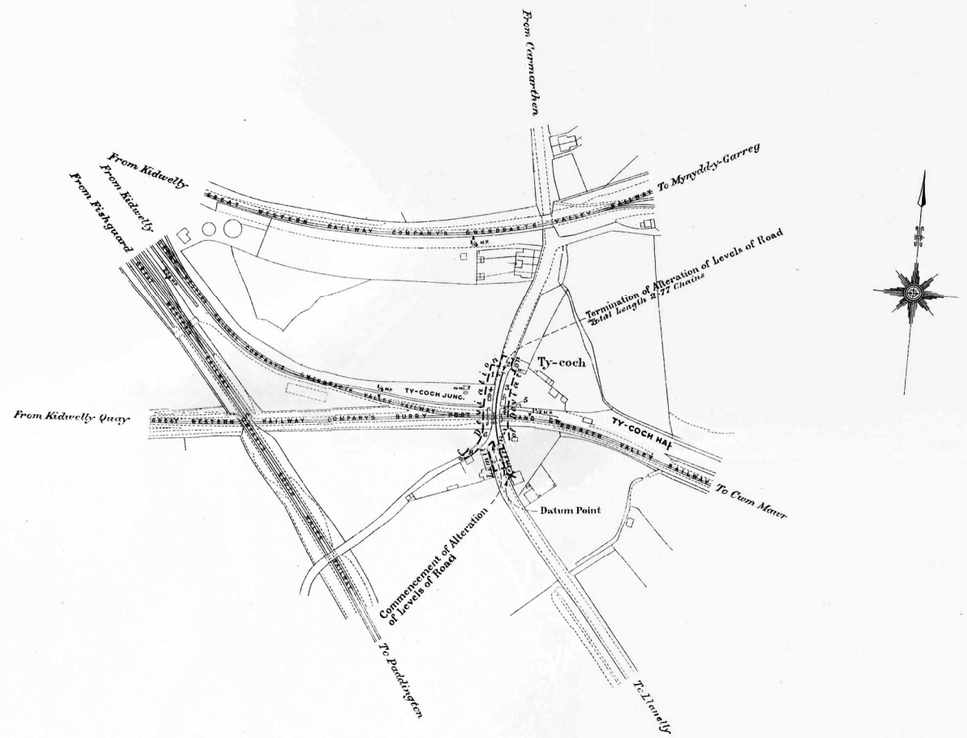

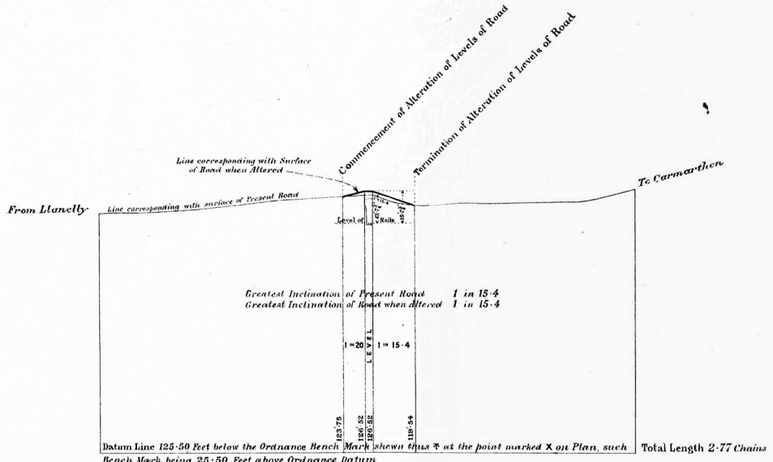

SECTION

Horizontal Scale for Plan and Section

Links 100 50 0 1 2 3 4 5 10 20 Chains

Vertical Scale for Section

Feet 10 5 0 10 20 30 40 50 100 200 Feet

PRINTED BY VINCENT BROOKS, DAY & SON LTD 48 PARKER ST. LONDON W.C.2

GREAT WESTERN RAILWAY.

SHEET N° 6

NOTE– Based upon the Ordnance Survey Map with the sanction of the Controller of H.M. Stationery Office

SESSION 1932-33
GREAT WESTERN RAILWAY
FOOTPATH AT WANTAGE ROAD
AND
FOOTPATHS AT ASHLEY HILL

FOOTPATH AT WANTAGE ROAD

COUNTY OF BERKS

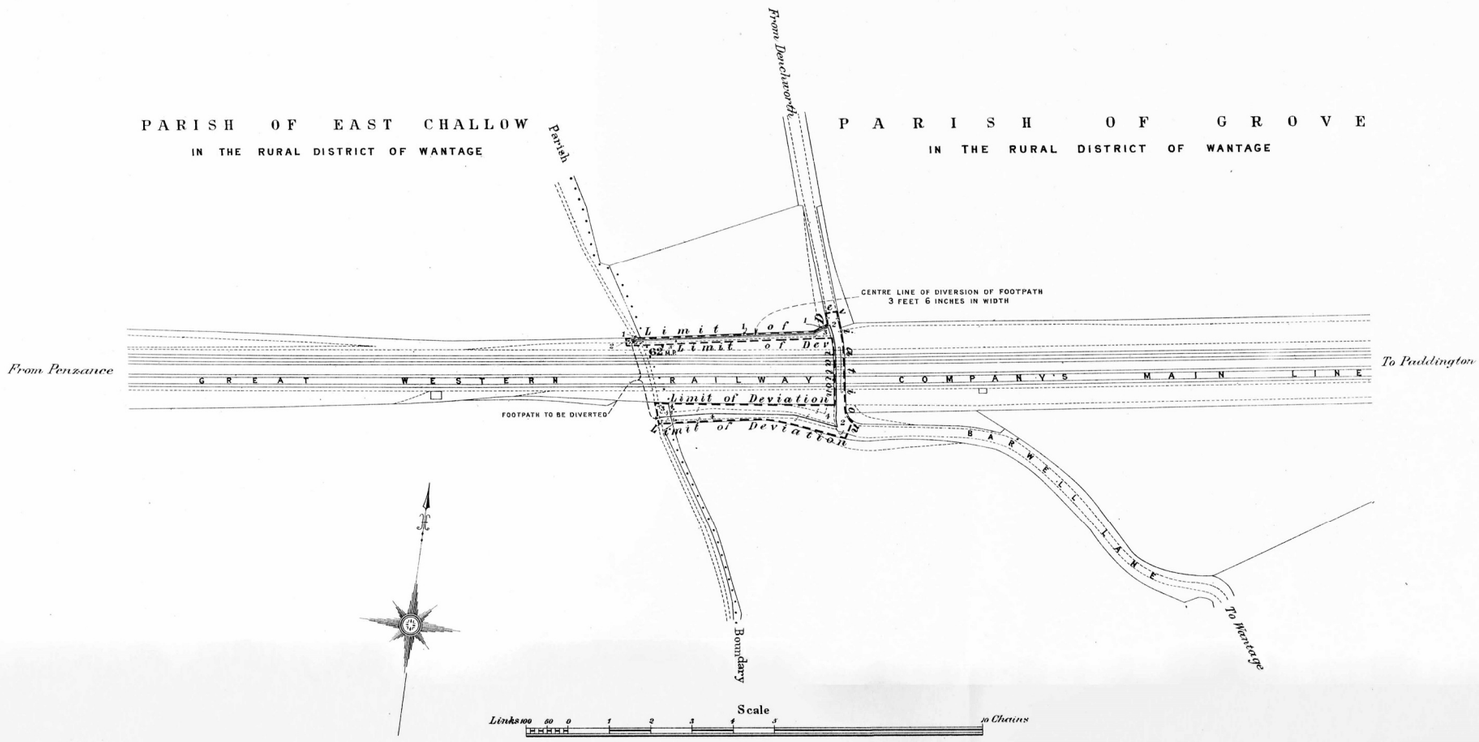

FOOTPATHS AT ASHLEY HILL

COUNTY OF GLOUCESTER

CITY AND COUNTY BOROUGH OF BRISTOL

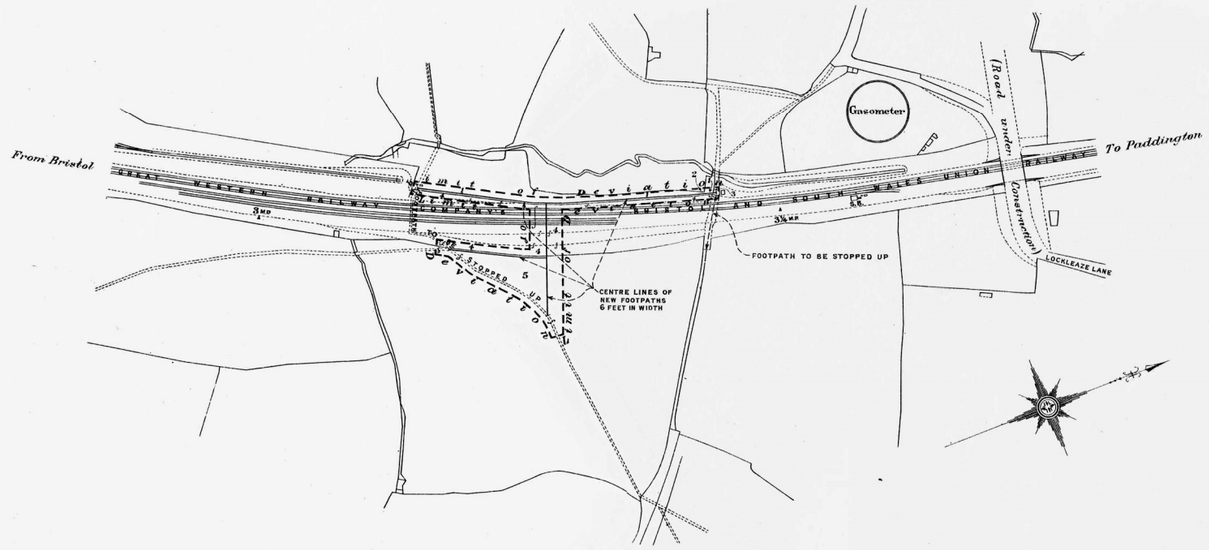

PRINTED BY VINCENT BROOKS, DAY & SON, LTD., 48 PARKER ST. LONDON W.C.2

F.275

GREAT WESTERN RAILWAY.

SHEET No 7.

NOTE – Based upon the Ordnance Survey Map with the sanction of the Controller of H.M. Stationery Office

SESSION 1932-33
GREAT WESTERN RAILWAY
FOOTPATHS AT NORTON FITZWARREN

FOOTPATHS AT NORTON FITZWARREN

COUNTY OF SOMERSET

PARISH OF NORTON FITZWARREN
IN THE RURAL DISTRICT OF TAUNTON

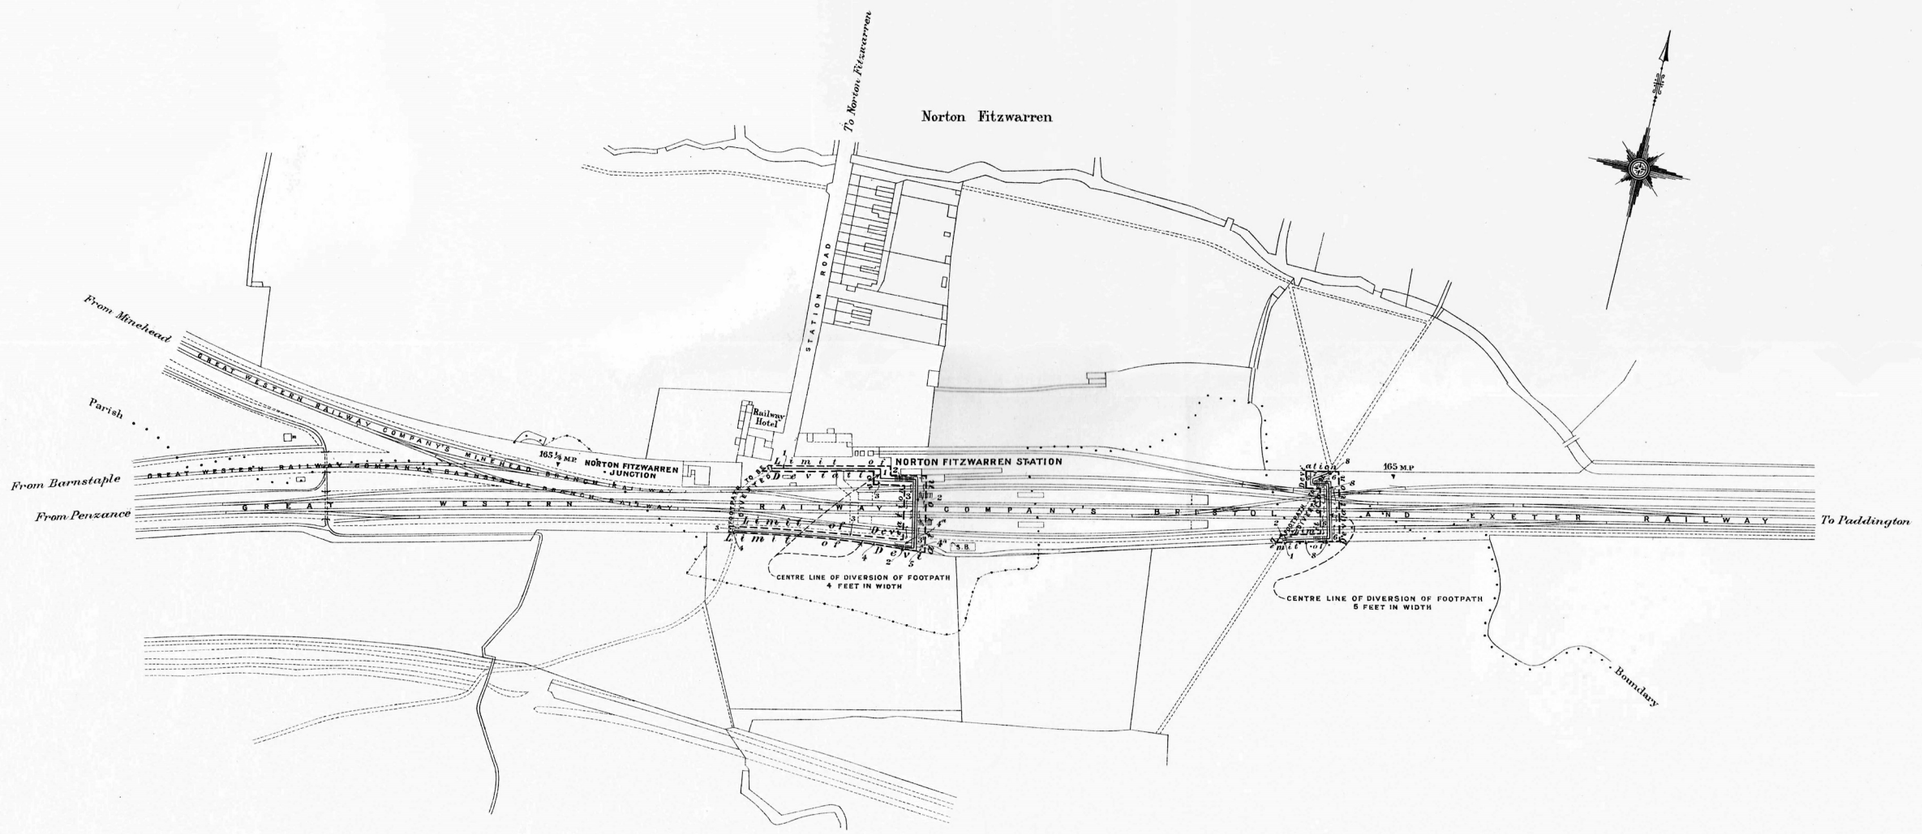

PARISH OF BISHOP'S HULL WITHOUT
IN THE RURAL DISTRICT OF TAUNTON

Scale
Links 100 50 0 1 2 3 4 5 10 Chains

PRINTED BY VINCENT BROOKS, DAY & SON LTD., 46 PARKER ST. LONDON W.C.2

F.276

GREAT WESTERN RAILWAY.

SHEET Nº 8

NOTE :- Based upon the Ordnance Survey Map with the sanction of the Controller of H.M. Stationery Office

SESSION 1932-33
GREAT WESTERN RAILWAY
LANDS AT WESTBURY
AND
LANDS ON PENNAR BRANCH

LANDS AT WESTBURY

COUNTY OF WILTS

PARISH OF HEYWOOD
IN THE RURAL DISTRICT OF WESTBURY AND WHORWELLSDOWN

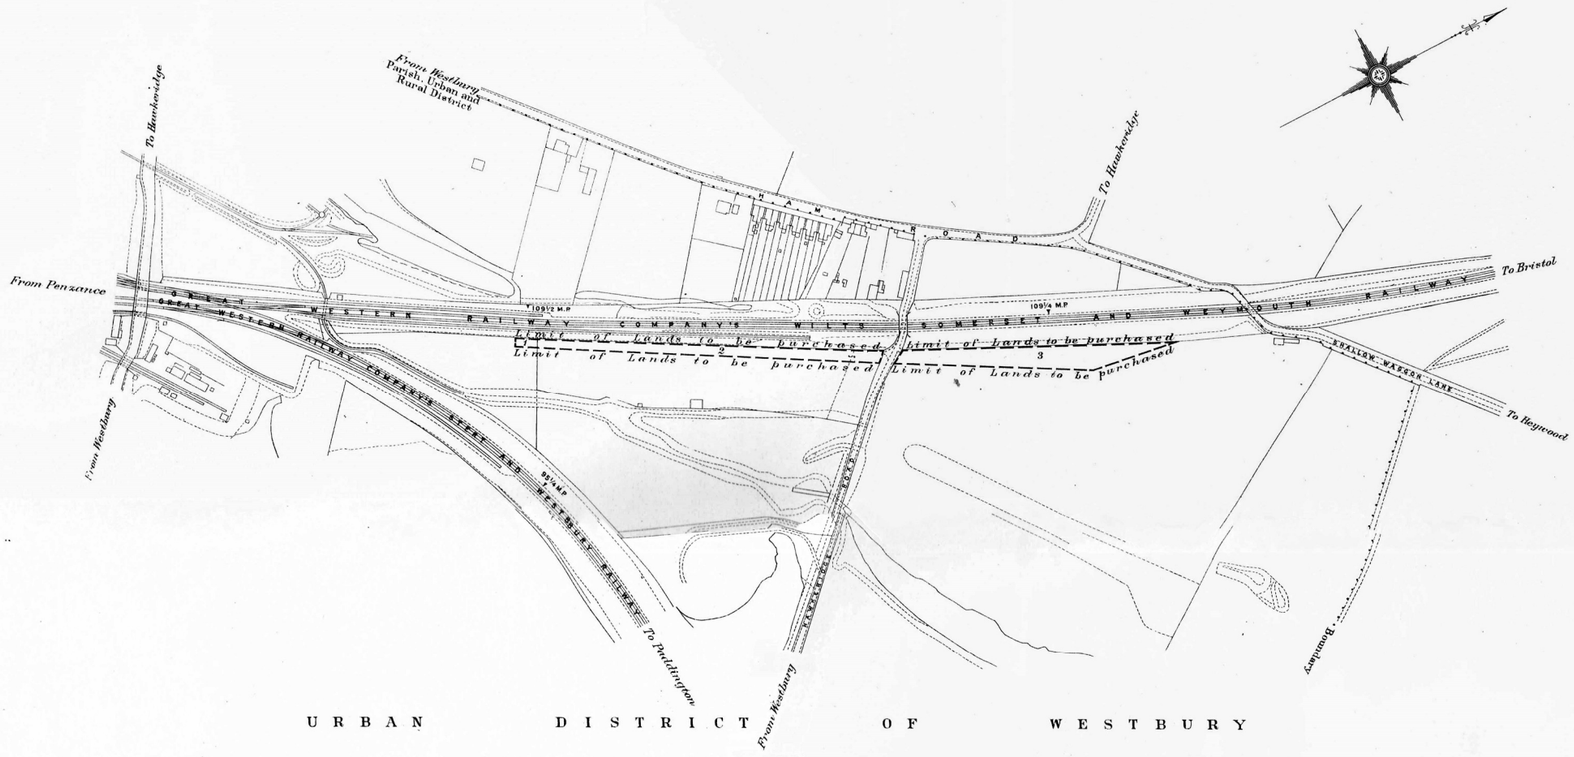

LANDS ON PENNAR BRANCH RAILWAY

COUNTY OF MONMOUTH

URBAN DISTRICT OF MYNYDDISLWYN

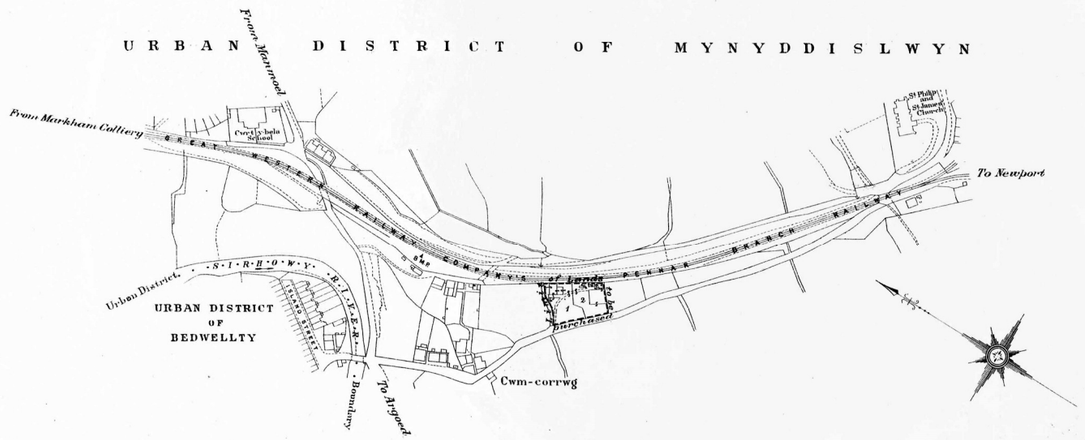

F 277.

PRINTED BY VINCENT BROOKS, DAY & SON LTD 48 PARKER STREET, LONDON, W.C.2.

GREAT WESTERN RAILWAY.

SHEET N° 9

NOTE: Based upon the Ordnance Survey Map with the sanction of the Controller of H.M. Stationery Office

SESSION 1932-33
GREAT WESTERN RAILWAY
LANDS AT CHELTENHAM
AND
LANDS AT BRISTOL

COUNTY OF GLOUCESTER

LANDS AT CHELTENHAM

BOROUGH OF CHELTENHAM

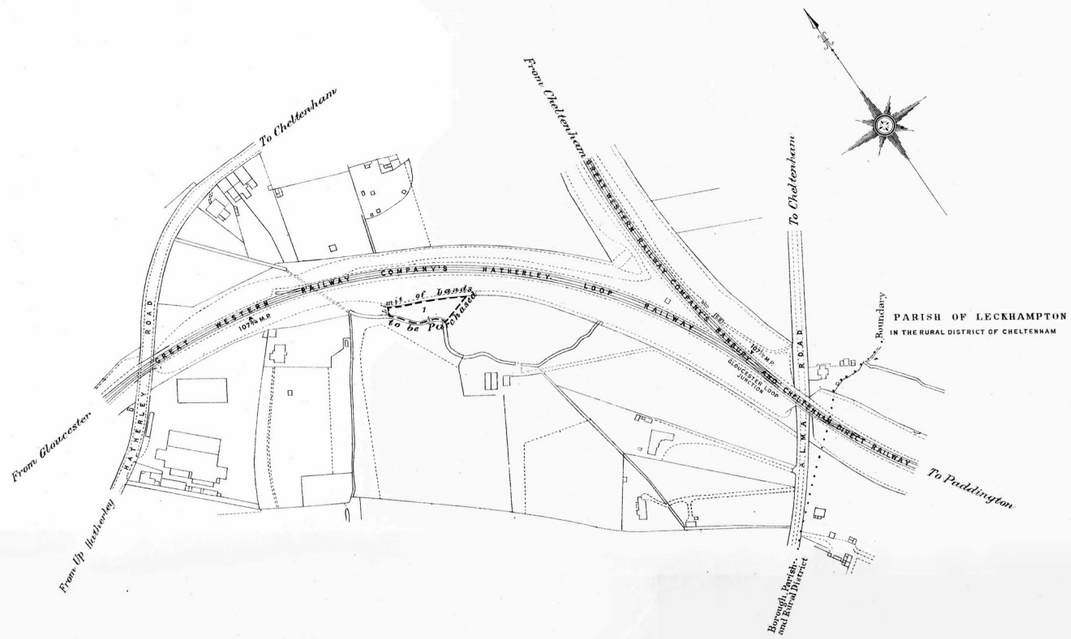

LANDS AT BRISTOL

CITY AND COUNTY BOROUGH OF BRISTOL

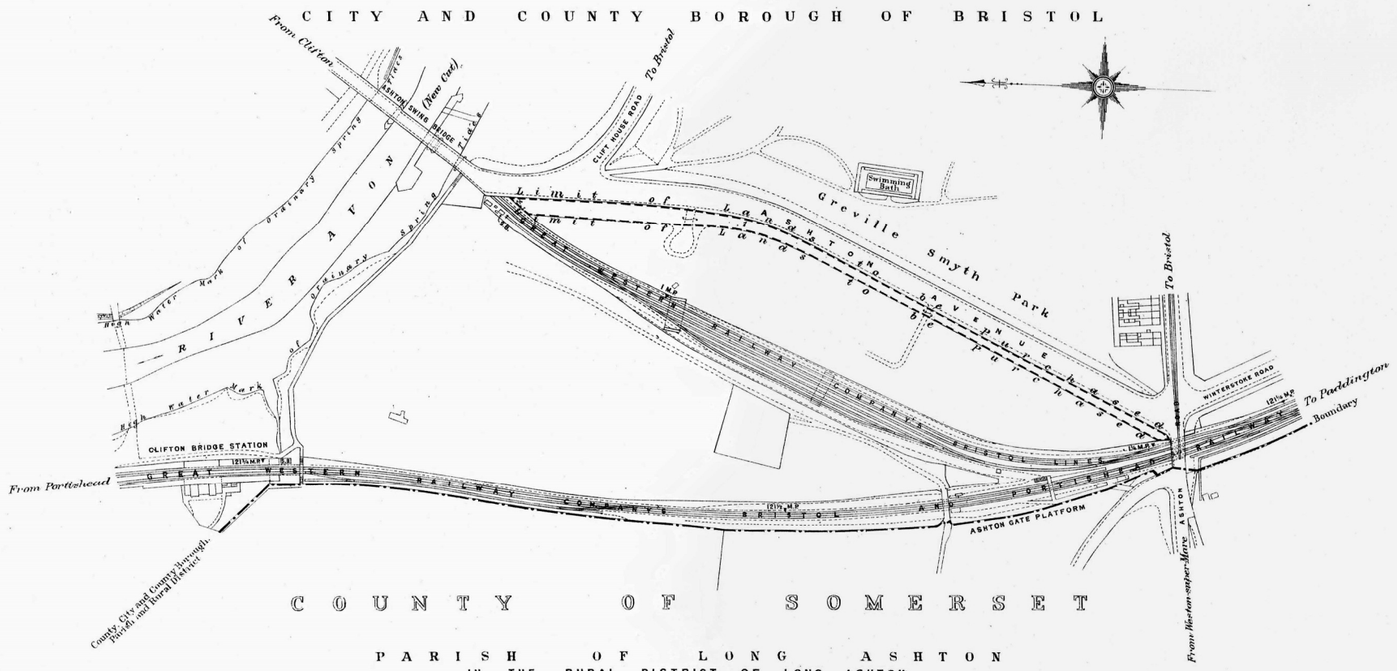

COUNTY OF SOMERSET

PARISH OF LONG ASHTON
IN THE RURAL DISTRICT OF LONG ASHTON

Scale
Links 100 50 0 1 2 3 4 5 10 20 Chains

F.278

PRINTED BY VINCENT BROOKS, DAY & SON LTD 49, PARKER STREET, LONDON, W.C.2.

GREAT WESTERN RAILWAY.

SHEET N° 10

SESSION 1932-33
GREAT WESTERN RAILWAY
LANDS AT RISCA

LANDS AT RISCA

COUNTY OF MONMOUTH

URBAN DISTRICT OF RISCA

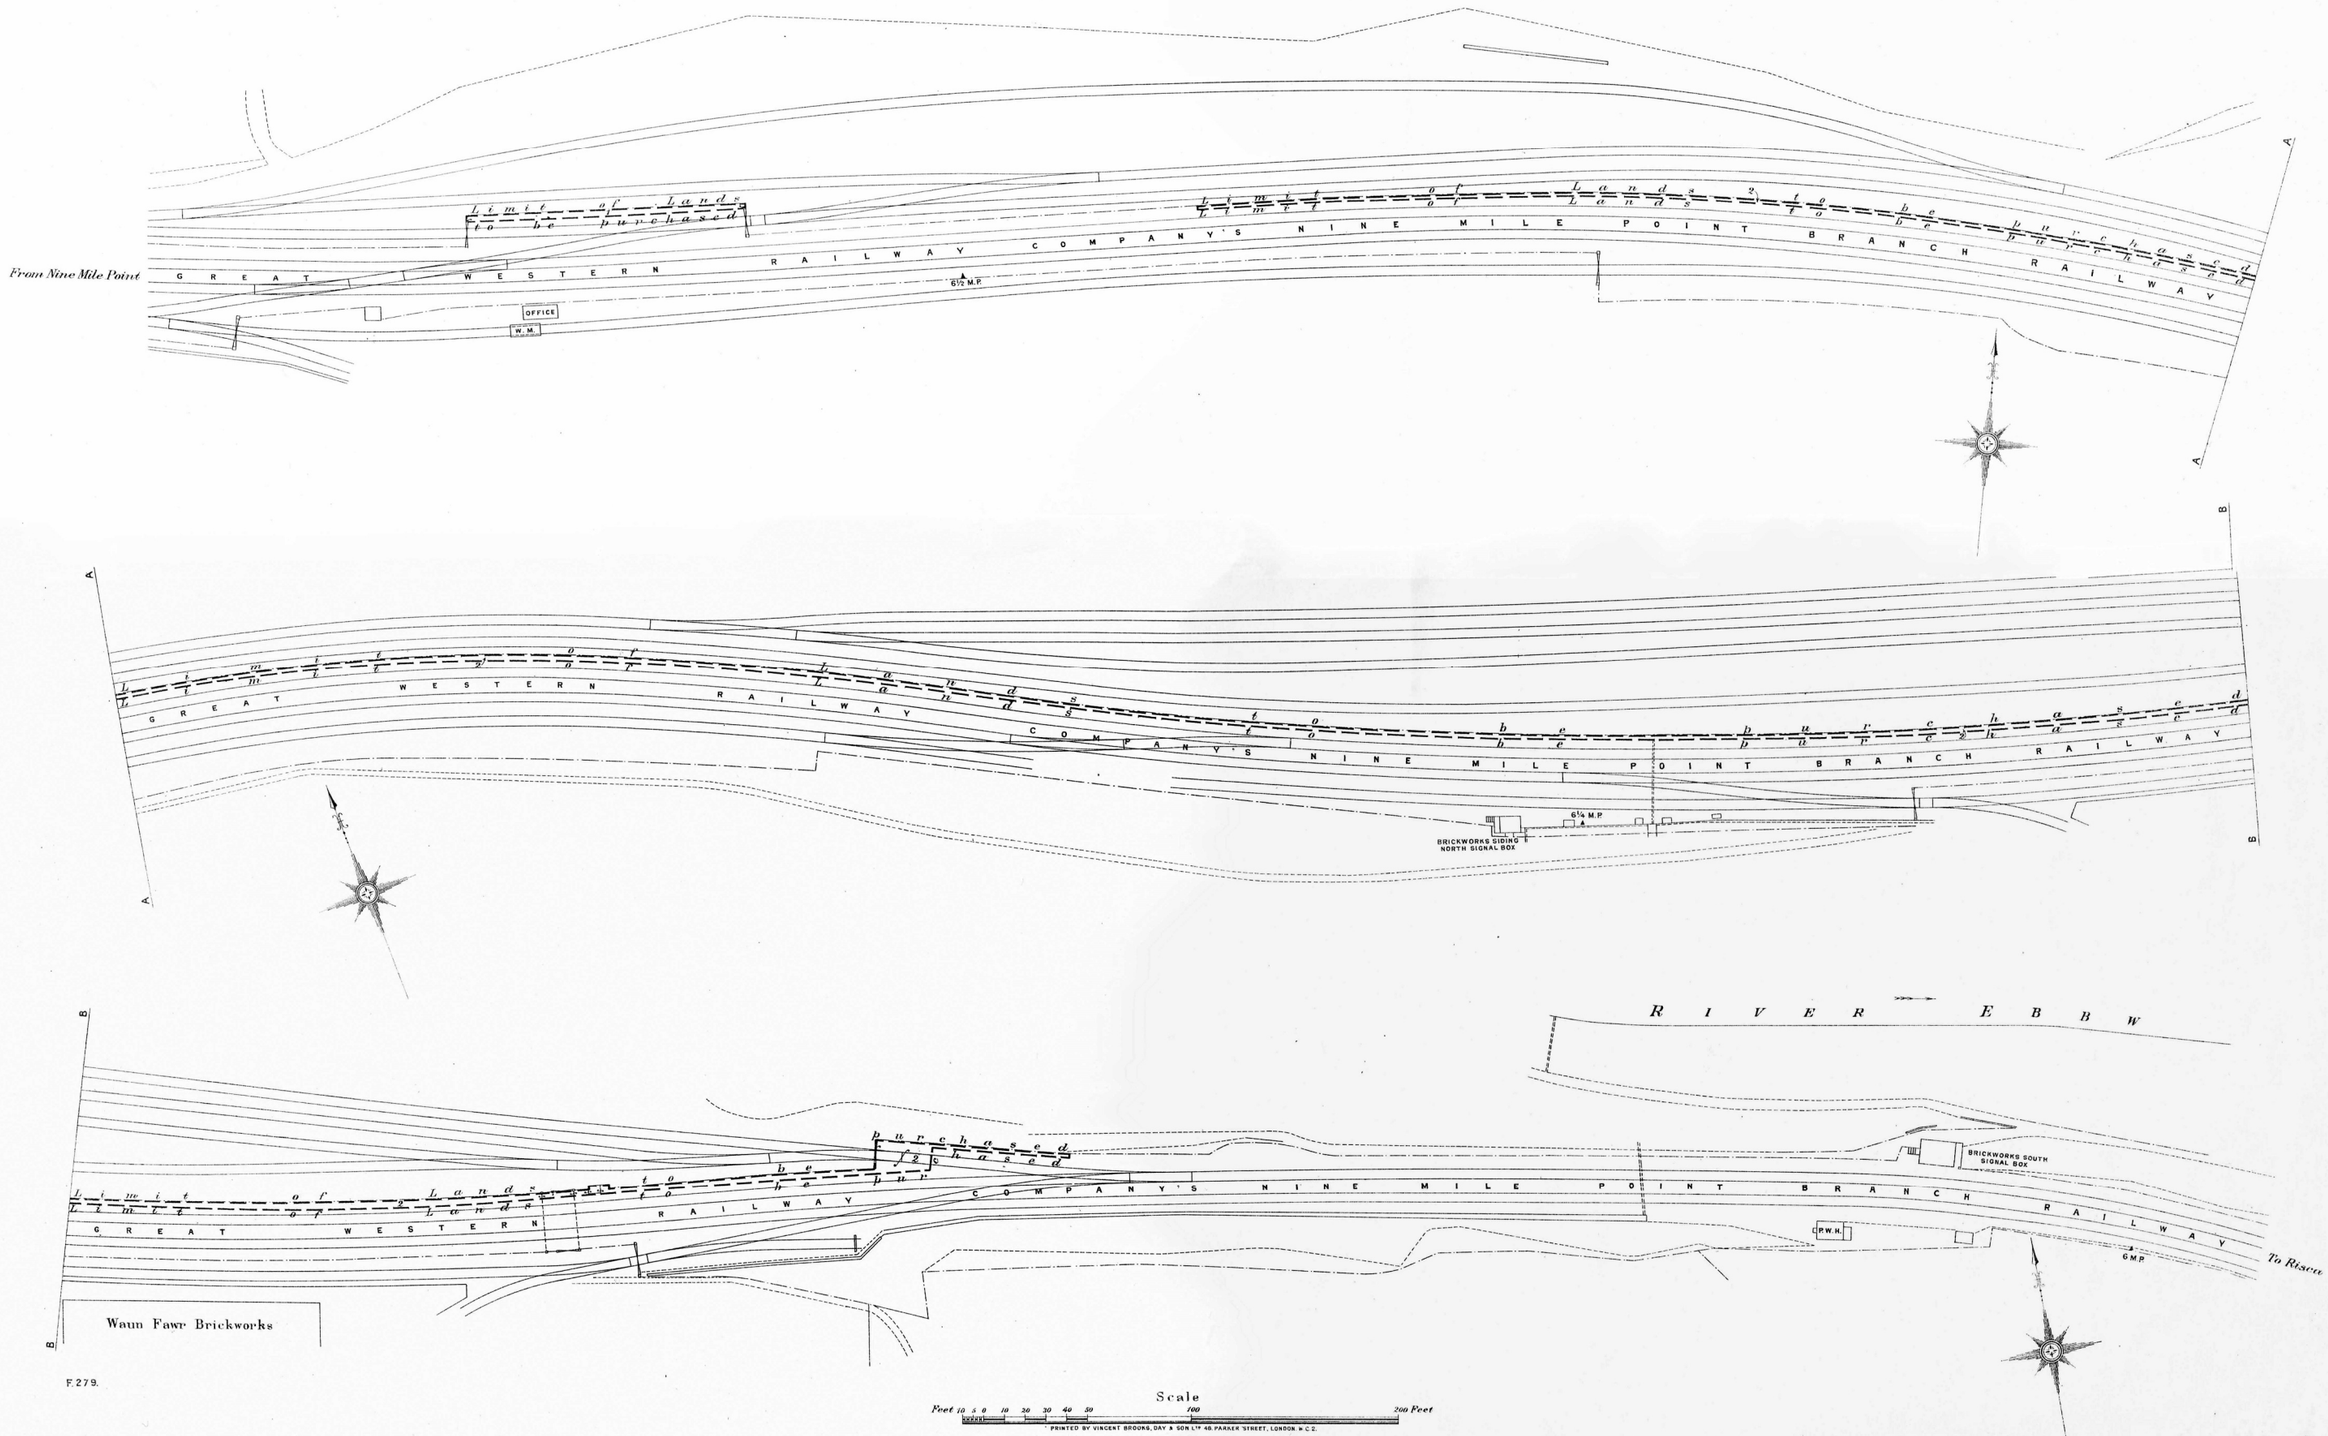

F.279.

Scale

Feet 10 5 0 10 20 30 40 50 100 200 Feet

PRINTED BY VINCENT BROOKS, DAY & SON LIT. 46, PARKER STREET, LONDON, W.C.2.

GREAT WESTERN RAILWAY.

SHEET No

SESSION 1932-33
GREAT WESTERN RAILWA
LANDS AT ABERCARN
AND
LANDS AT ABERDARE

LANDS AT ABERCARN

COUNTY OF MONMOUTH

URBAN DISTRICT OF ABERCARN

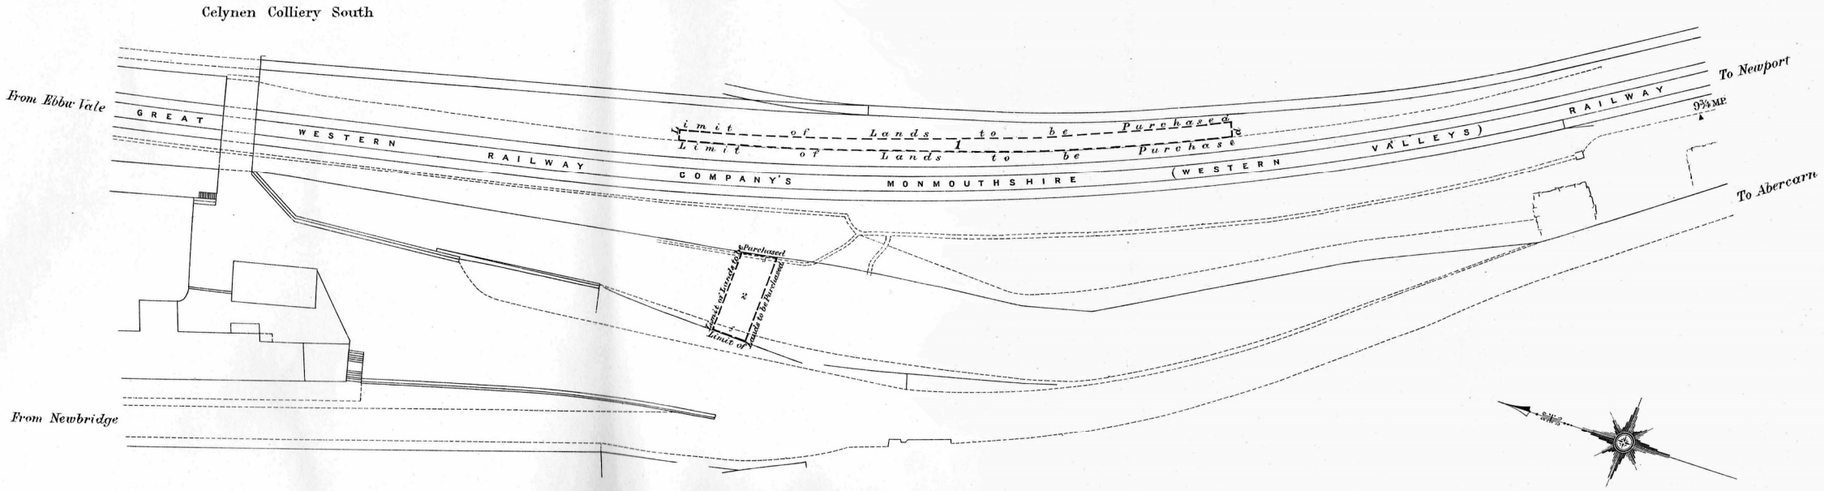

Scale
Feet 10 0 10 20 30 40 50 100 200 Feet

LANDS AT ABERDARE

COUNTY OF GLAMORGAN

URBAN DISTRICT OF ABERDARE

NOTE: Based upon the Ordinance Survey Map with the sanction of the Controller of H.M. Stationery Office

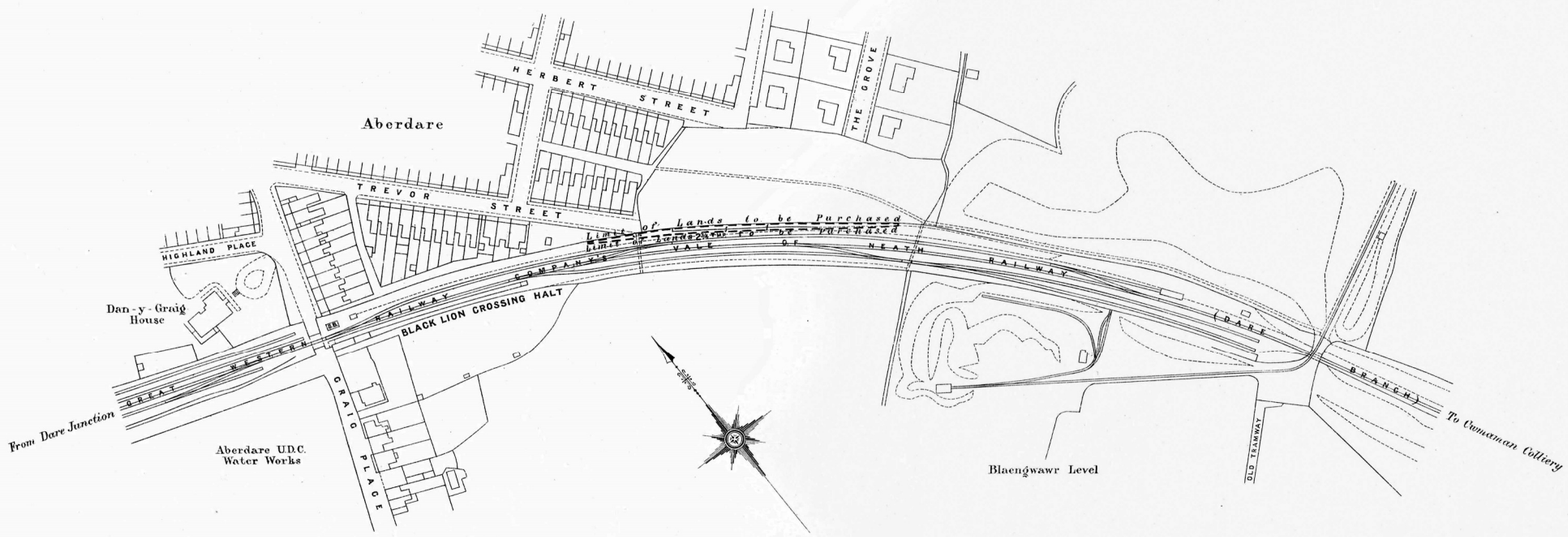

Scale
Links 100 50 0 1 2 3 4 5 10 Chains

F.280

PRINTED BY VINCENT BRECHIN, DAY & SON LTD 48 PARKER ST LONDON W.C.2.

GREAT WESTERN RAILWAY.

SHEET Nº

SESSION 1932-33
GREAT WESTERN RAILWAY
LANDS AT CARMARTHEN

LANDS AT CARMARTHEN

COUNTY OF CARMARTHEN

BOROUGH OF CARMARTHEN

PARISH OF LLANGUNNOR
IN THE RURAL DISTRICT OF CARMARTHEN

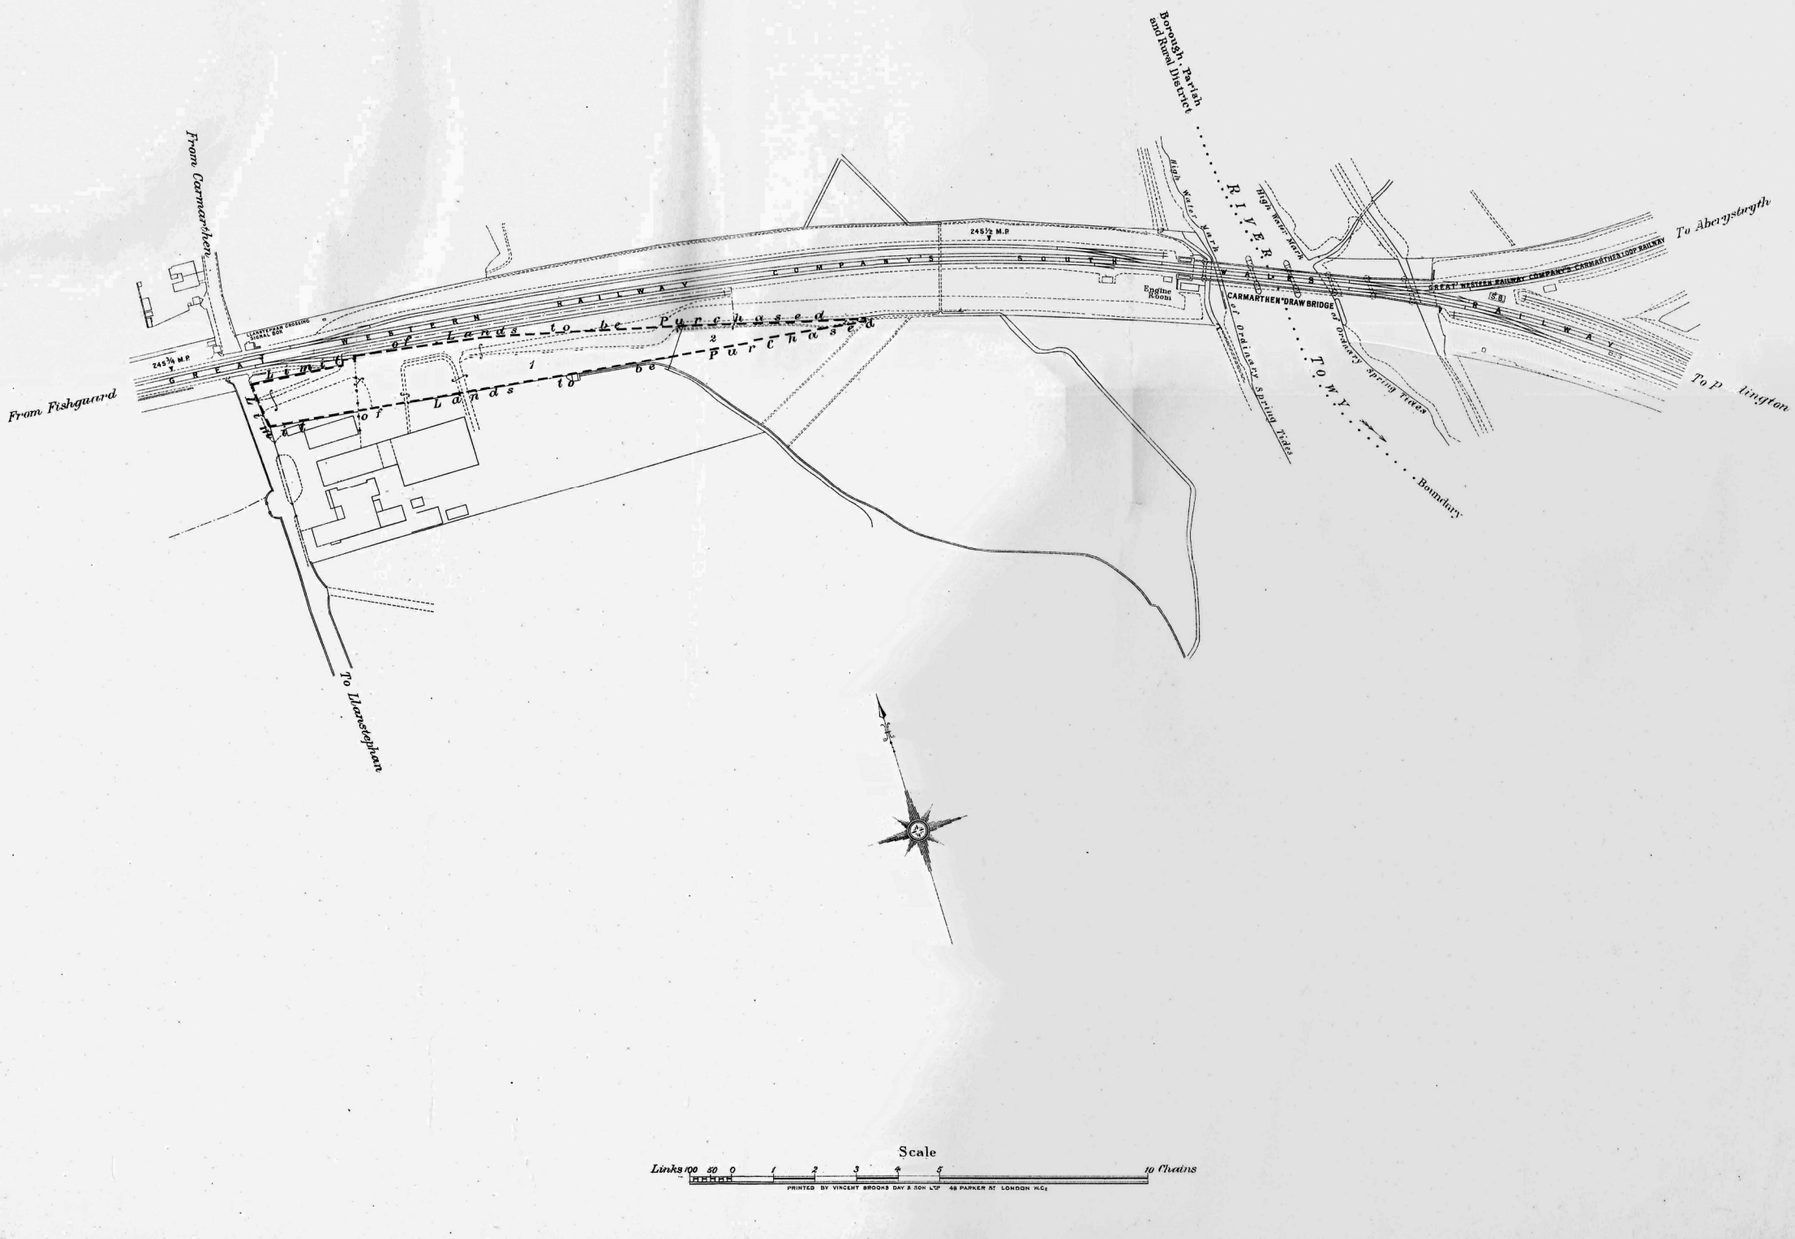

PRINTED BY VINCENT BROOKS DAY & SON LTD 48 PARKER ST LONDON W.C.2