GREAT WESTERN RAILWAY.

RAILWAY No 3.

COUNTY OF GLAMORGAN

PARISH OF LLANGUICK
in the Rural District of Pontardawe

GREAT WESTERN RAILWAY.

RAILWAY Nº 3.

SHEET Nº 10.

SESSION 1911.

GREAT WESTERN RAILWAY.
RAILWAY Nº 3.

COUNTY OF GLAMORGAN

PARISH OF LLANGUICK
in the Rural District of Pontardawe

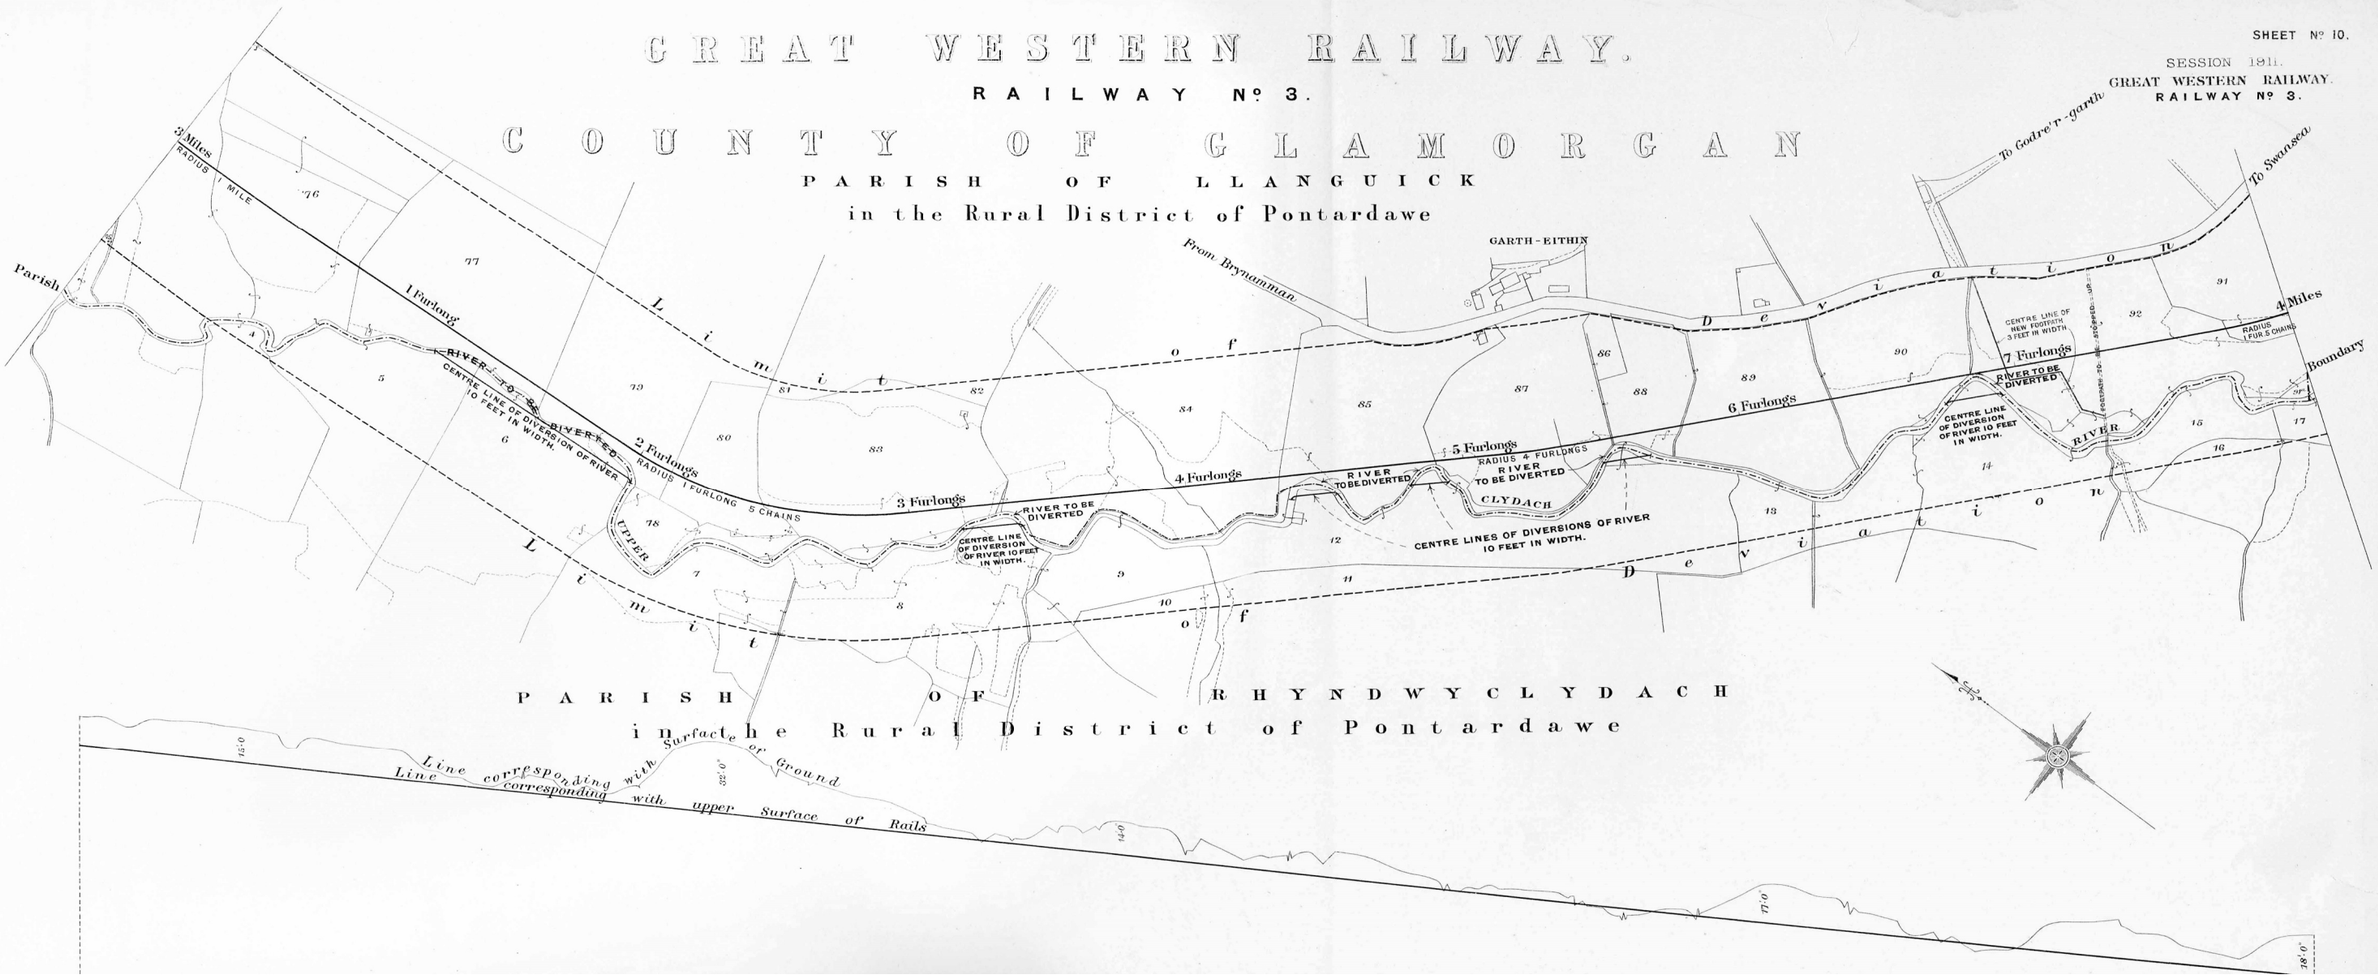

GREAT WESTERN RAILWAY.

RAILWAY Nº 3.

COUNTY OF GLAMORGAN

SHEET Nº II.

SESSION 1911.
GREAT WESTERN RAILWAY.
RAILWAY Nº 3

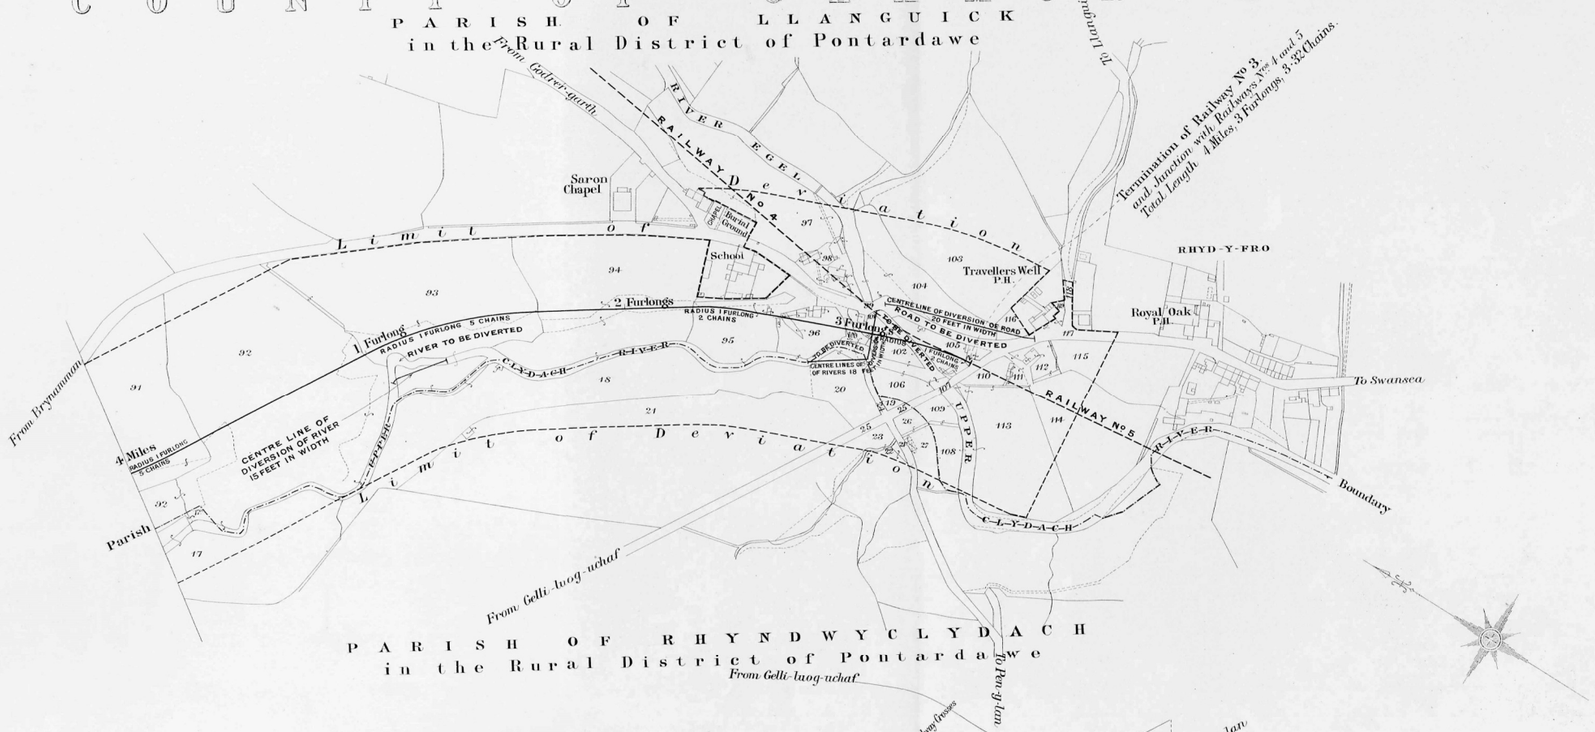

GREAT WESTERN RAILWAY.

SHEET Nº 12.

SESSION 1911.
GREAT WESTERN RAILWAY.
RAILWAY Nº 3.

RAILWAY Nº 3.

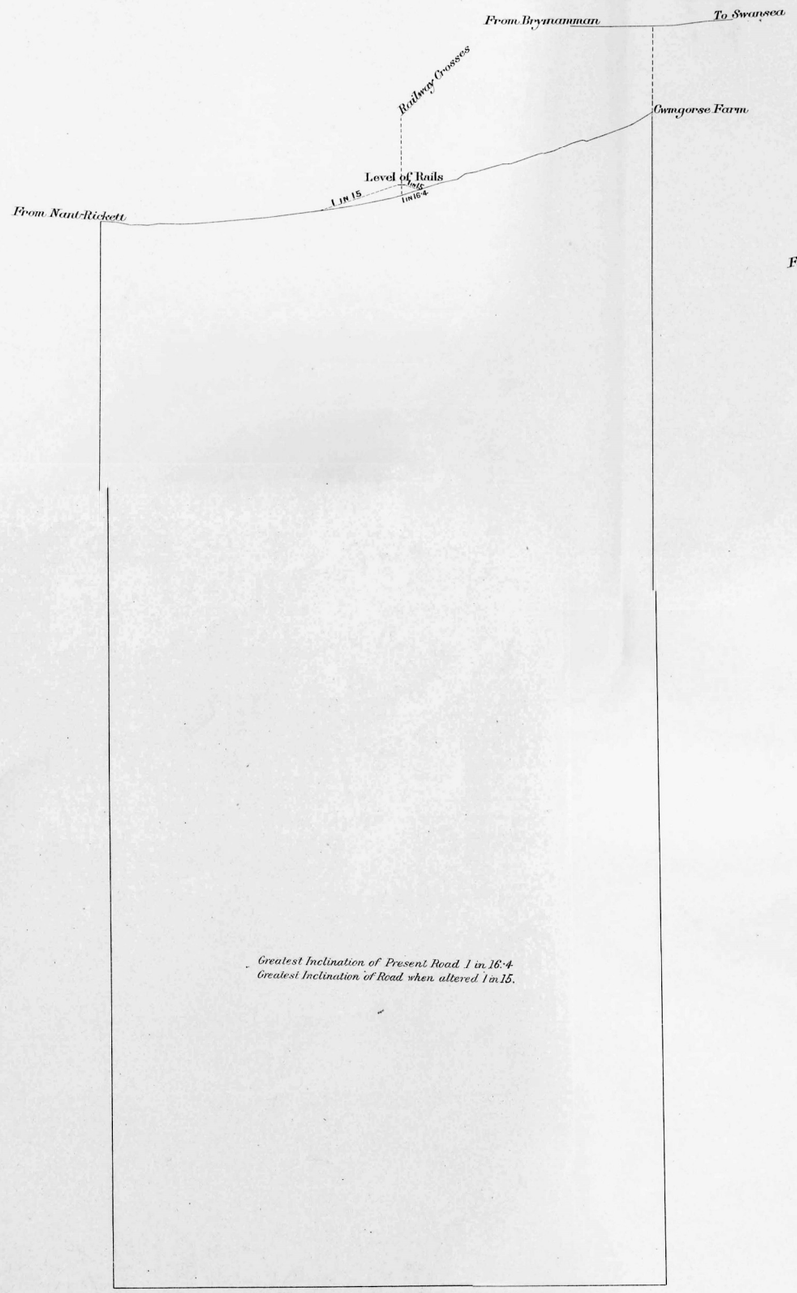

CROSS SECTION Nº 1.

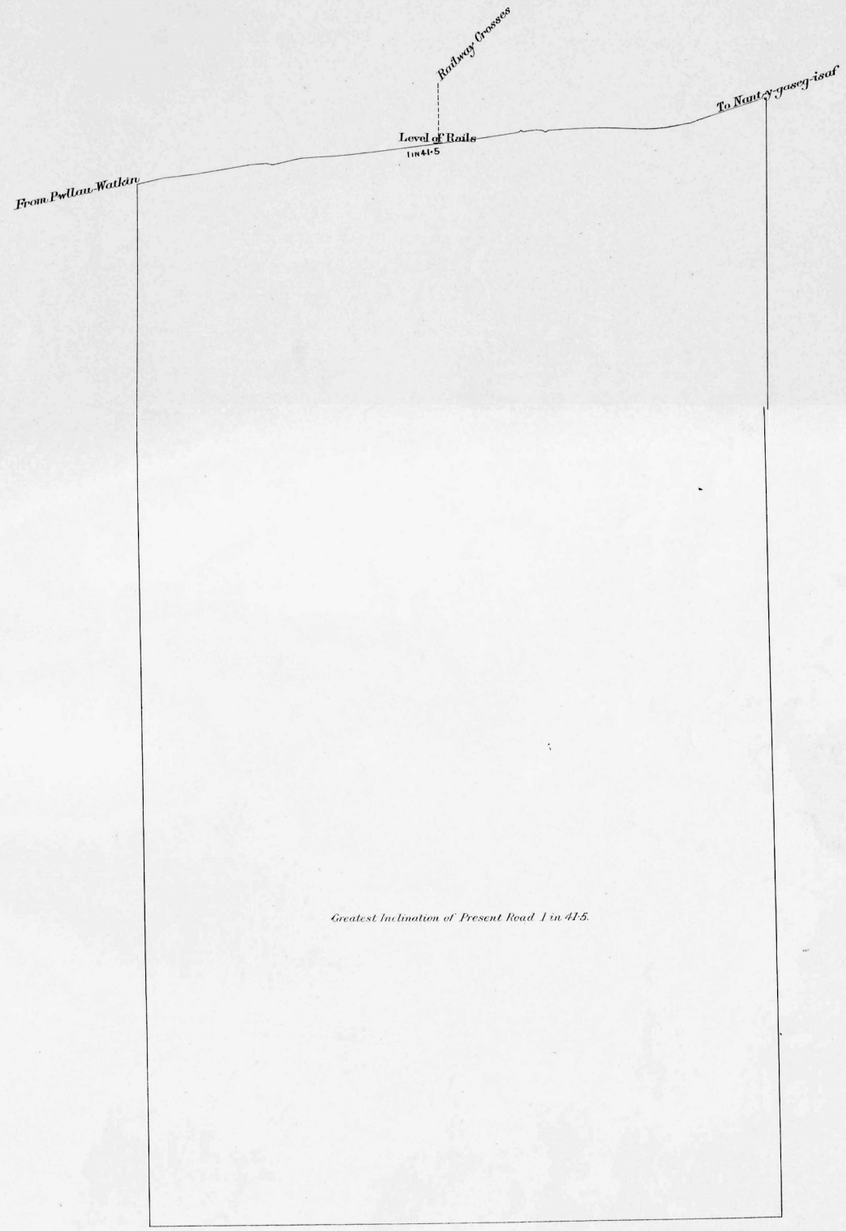

CROSS SECTION Nº 2.

Horizontal Scale for Cross Sections.

Links 100 50 0 1 2 3 4 5 10 20 Chains

Vertical Scale for Cross Sections.

Feet 10 5 0 10 20 30 40 50 100 200 Feet.

THOS. KELL & SON, LITH. 40, KING STREET, COVENT GARDEN.

GREAT WESTERN RAILWAY.

SHEET Nº 13

SESSION 1911.

GREAT WESTERN RAILWAY.

RAILWAY Nº 4.

RAILWAY Nº 4

COUNTY OF GLAMORGAN

PARISH OF LLANGUICK

IN THE RURAL DISTRICT OF PONTARDAWE

1 IN 41·25

1 IN 47·6

Horizontal Scale for Plan and Section.

Links 100 50 0 1 2 3 4 5 10 20 Chains

Vertical Scale for Section.

Feet 10 5 0 10 20 30 40 50 100 200 Feet

THOS. GELL & SON, LITH. 40, KING STREET, COVENT GARDEN.

609·00

494·50

GREAT WESTERN RAILWAY

RAILWAY No. 4

COUNTY OF GLAMORGAN

PARISH OF LLANGUICK

IN THE RURAL DISTRICT OF PONTARDAWE

SECTION 1.
GREAT WESTERN RAILWAY
RAILWAY No. 4.

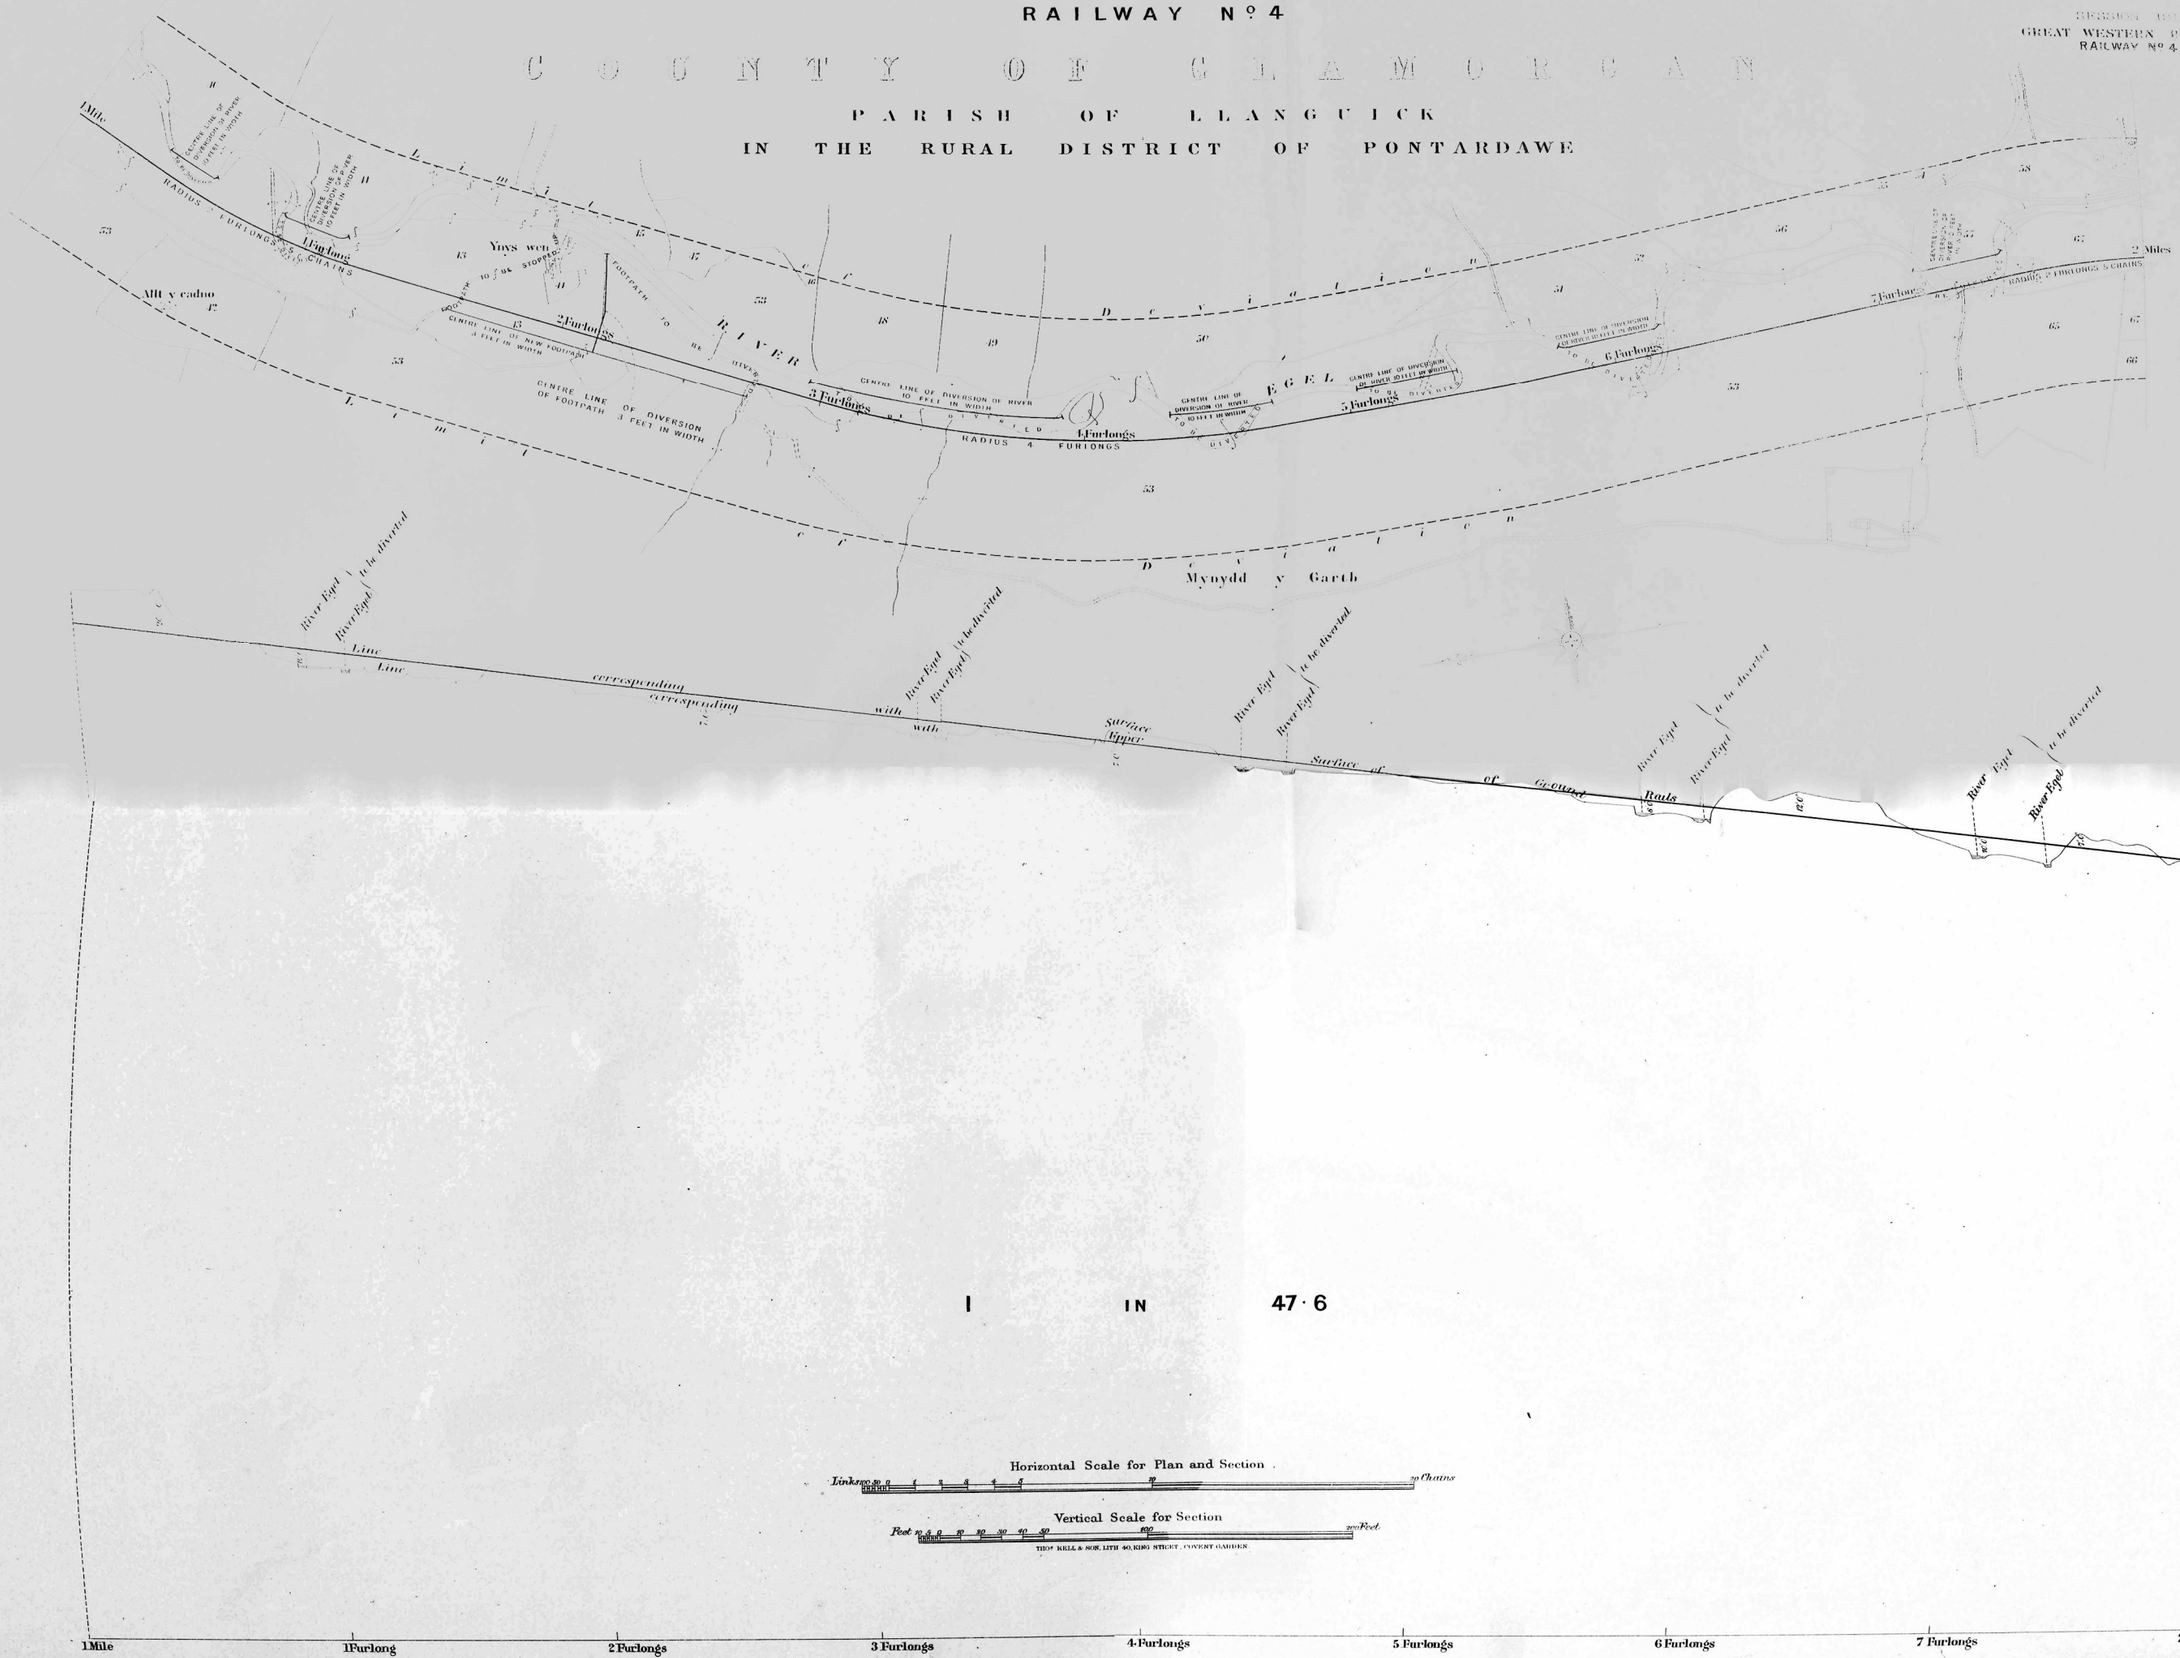

1 IN 47·6

Horizontal Scale for Plan and Section

Links 200 20 0 1 2 3 4 5 10 20 Chains

Vertical Scale for Section

Feet 10 5 0 10 20 30 40 50 100 200 Feet

THOS. KELL & SON, LITH. 40, KING STREET, COVENT GARDEN.

GREAT WESTERN RAILWAY.

RAILWAY No. 4.

COUNTY OF GLAMORGAN

PARISH OF LLANGUICK

IN THE RURAL DISTRICT OF PONTARDAWE

SHEET No. 15.

SESSION 1911.
GREAT WESTERN RAILWAY.
RAILWAY No. 4.

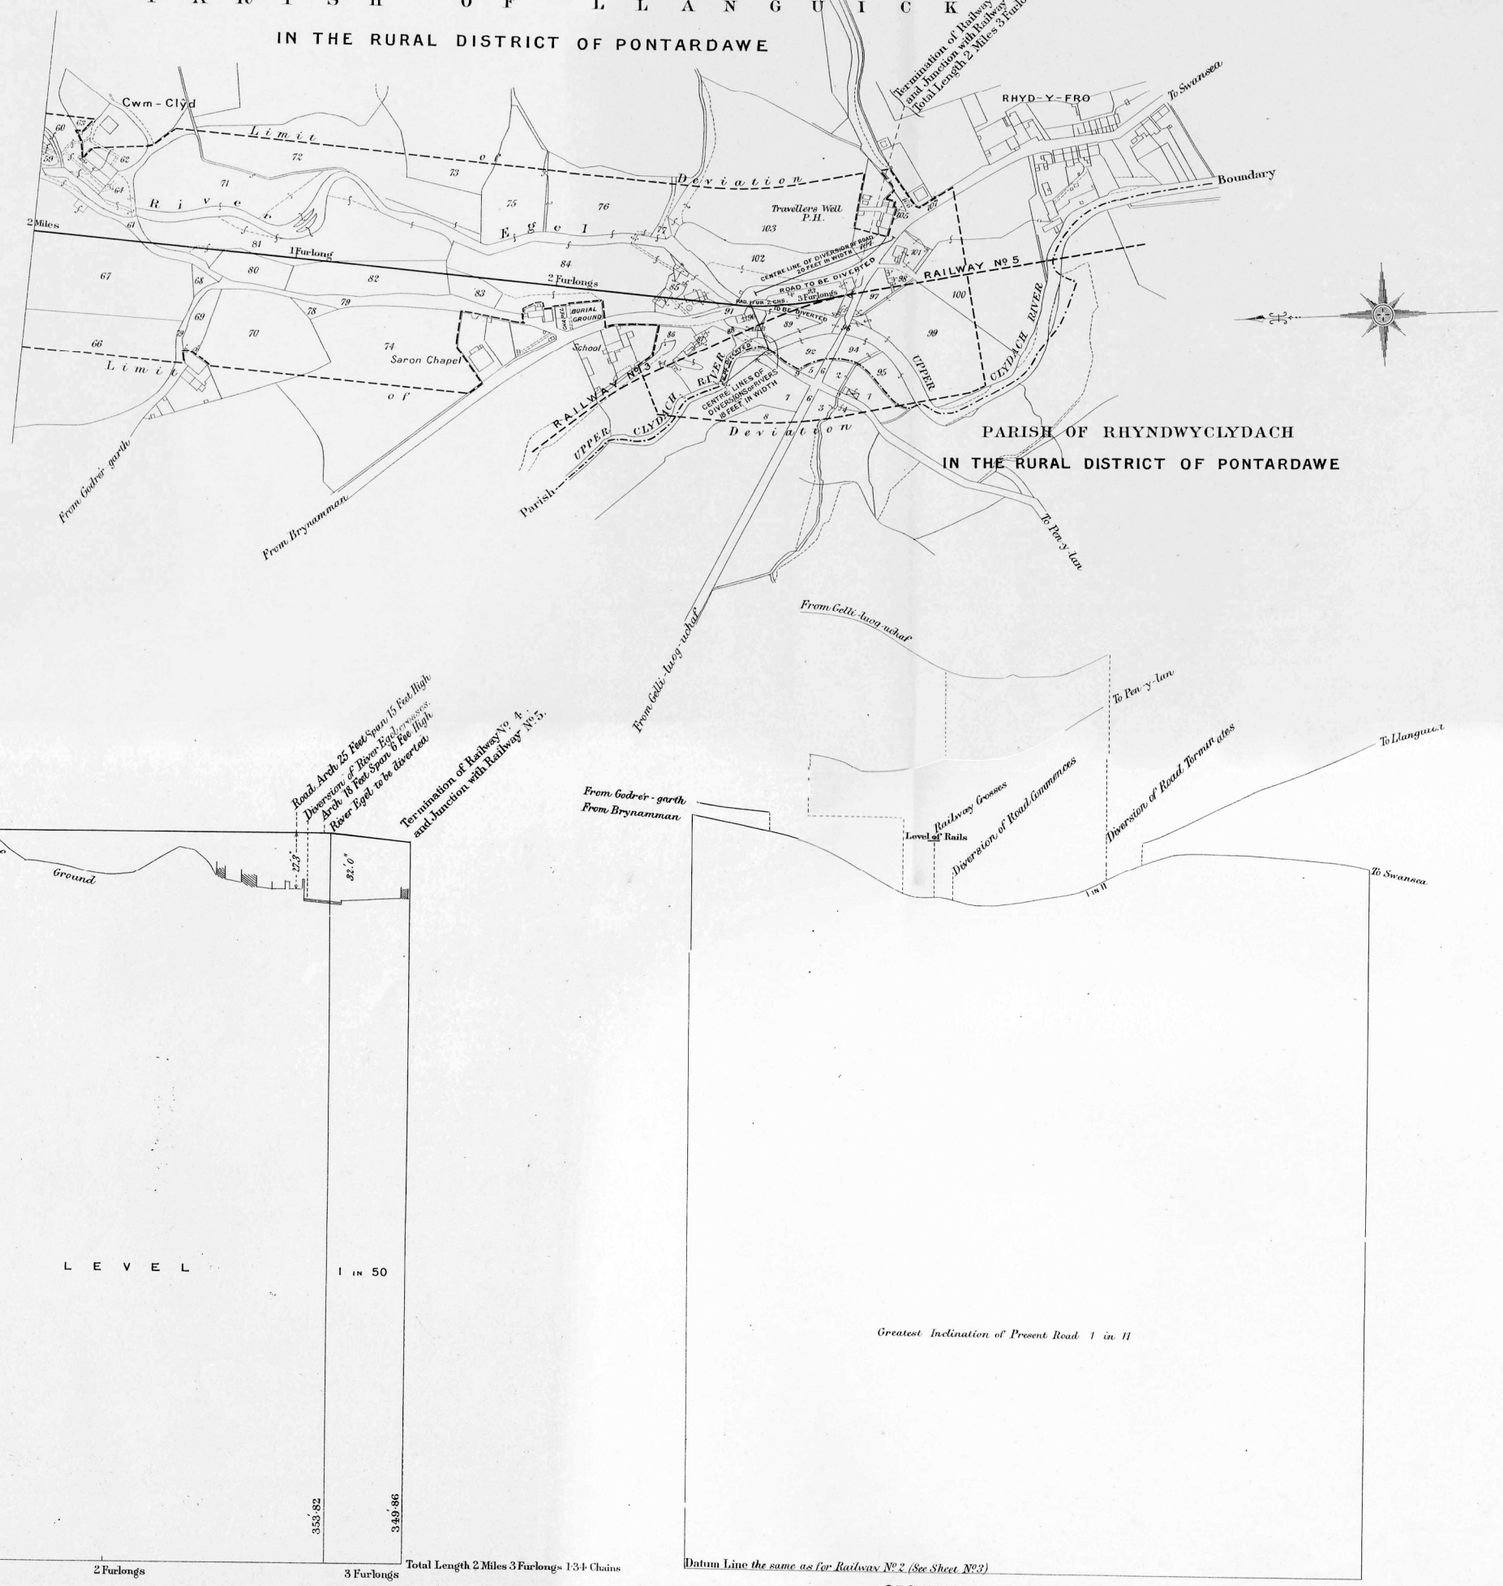

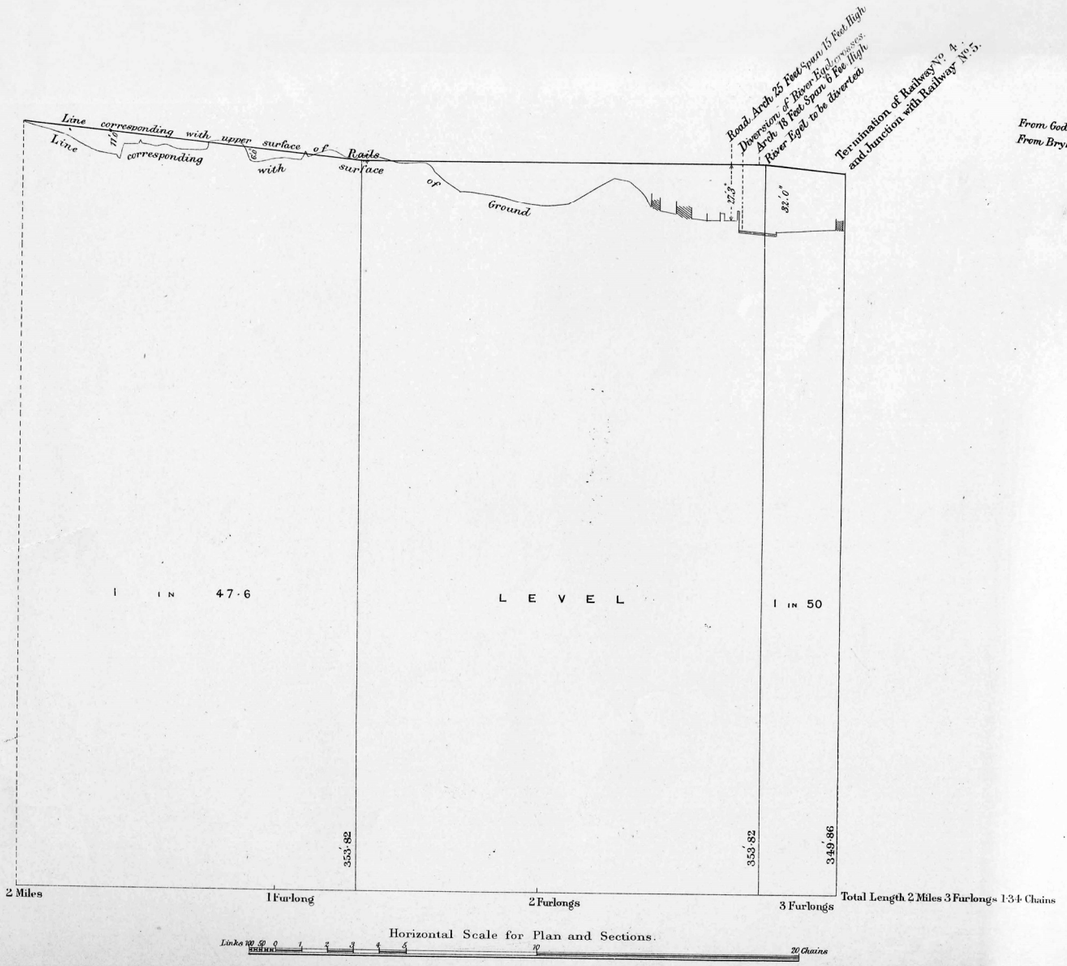

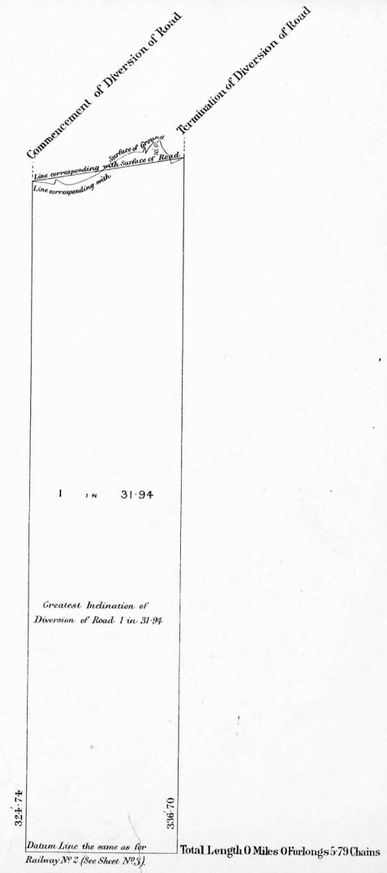

SHEET Nº 16

SESSION 1911.
GREAT WESTERN RAILWAY.
RAILWAY Nº 5.

GREAT WESTERN RAILWAY.

RAILWAY Nº 5.

COUNTY OF GLAMORGAN

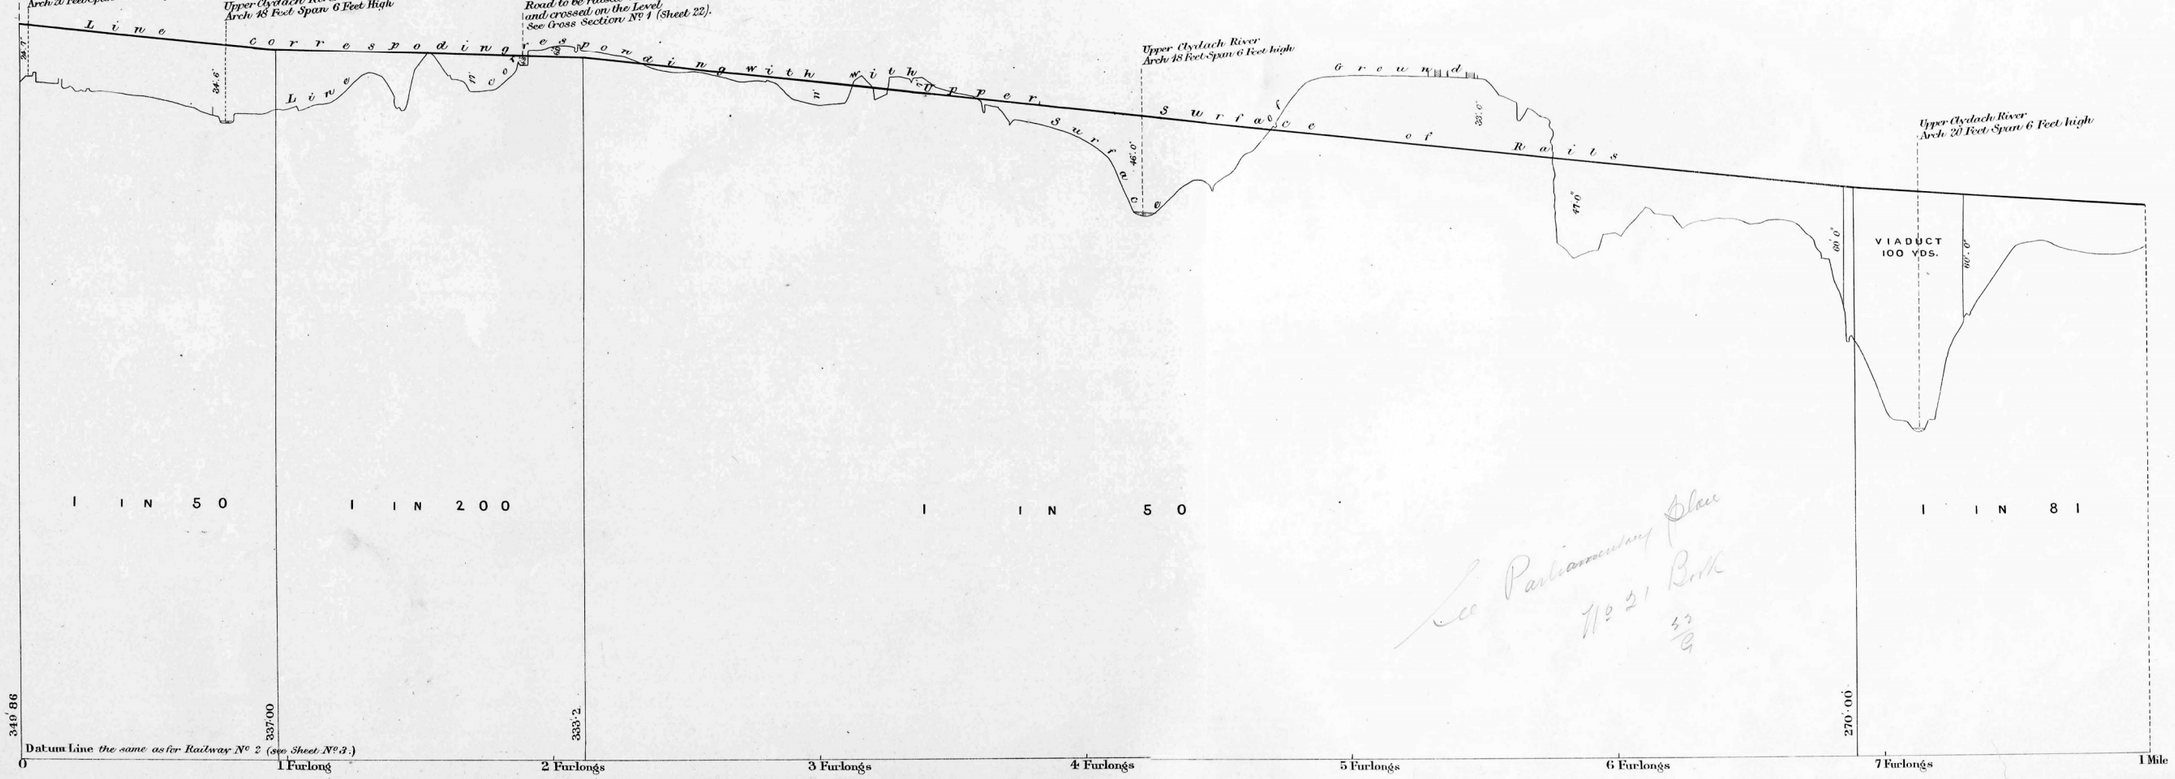

See Parliamentary Plan No 21 Book 33/9

SHEET Nº 17.

SESSION 1911.
GREAT WESTERN RAILWAY.
RAILWAY Nº 5.

GREAT WESTERN RAILWAY.

RAILWAY Nº 5.

COUNTY OF GLAMORGAN

PARISH OF RHYNDWYCLYDACH

IN THE RURAL DISTRICT OF PONTARDAWE

GREAT WESTERN RAILWAY.

RAILWAY Nº 5

SHEET Nº 18.

COUNTY OF GLAMORGAN

PARISH OF RHYNDWYCLYDACH

IN THE RURAL DISTRICT OF PONTARDAWE

SESSION 1911.
GREAT WESTERN RAILWAY.
RAILWAY Nº 5.

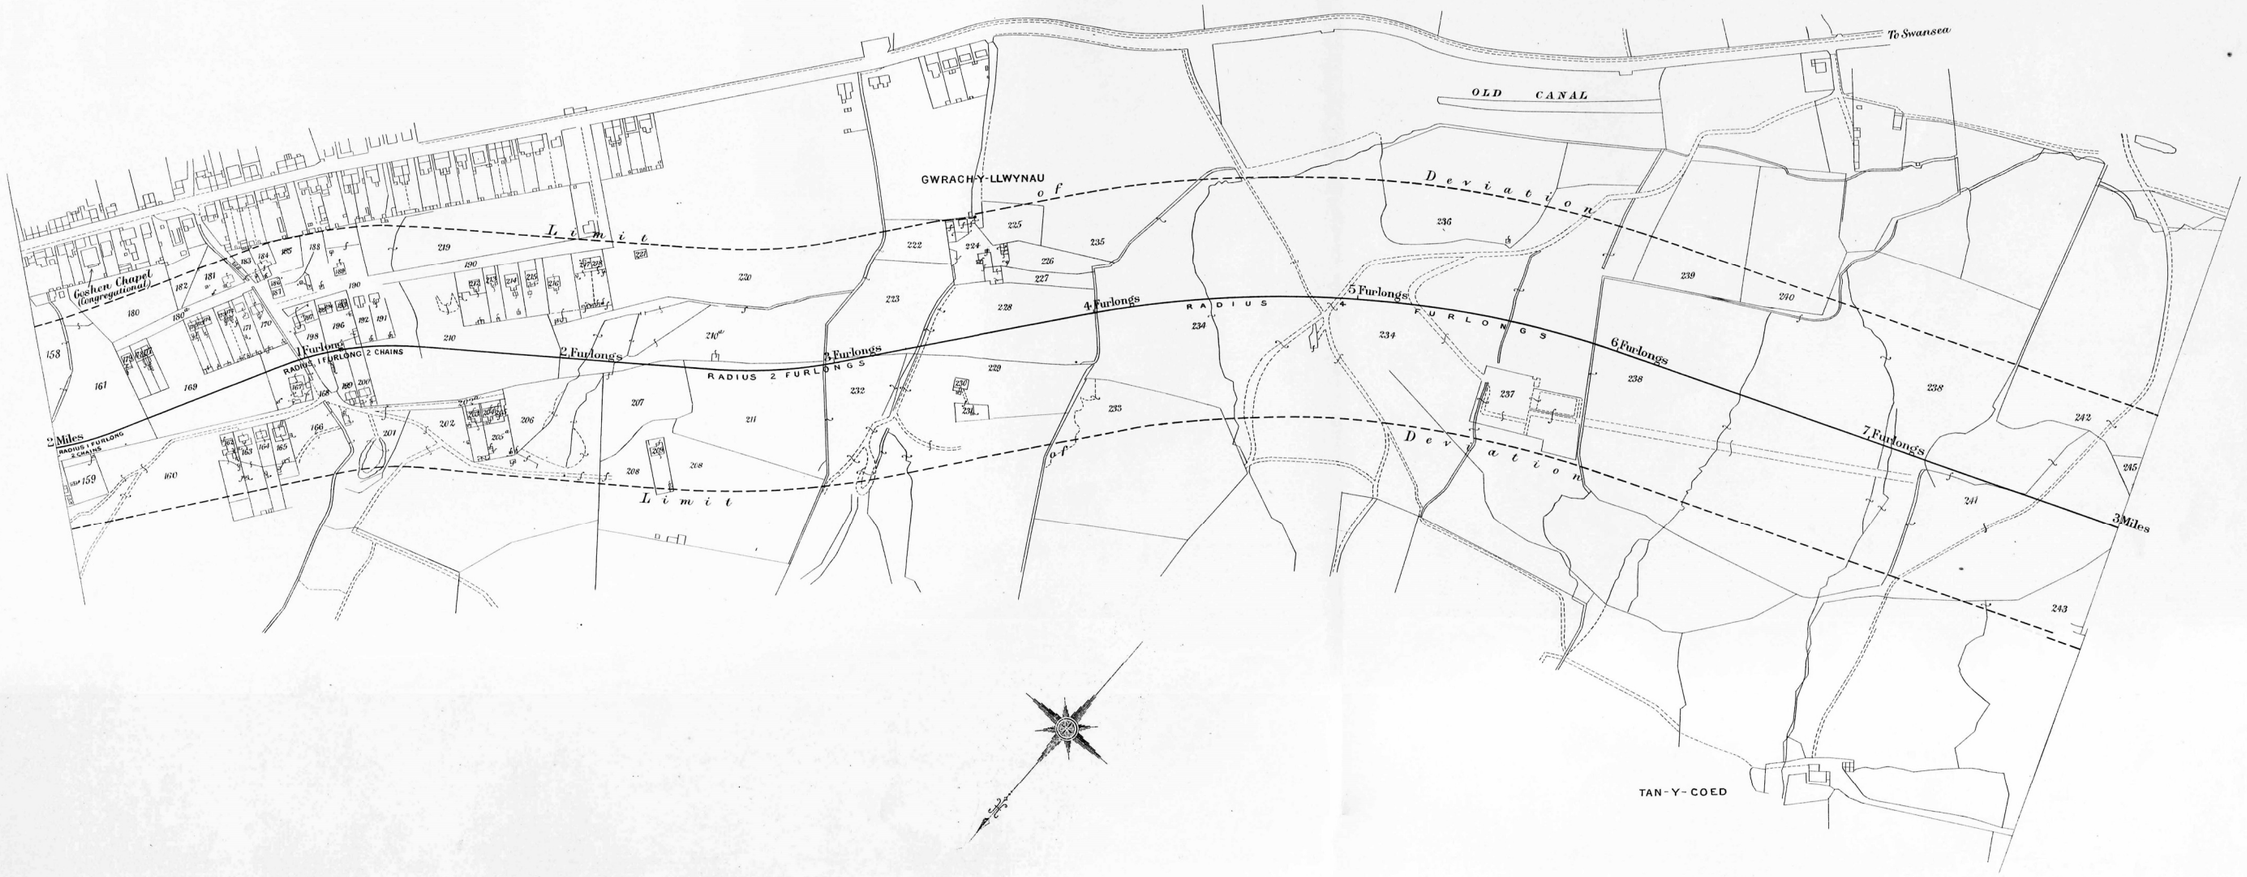

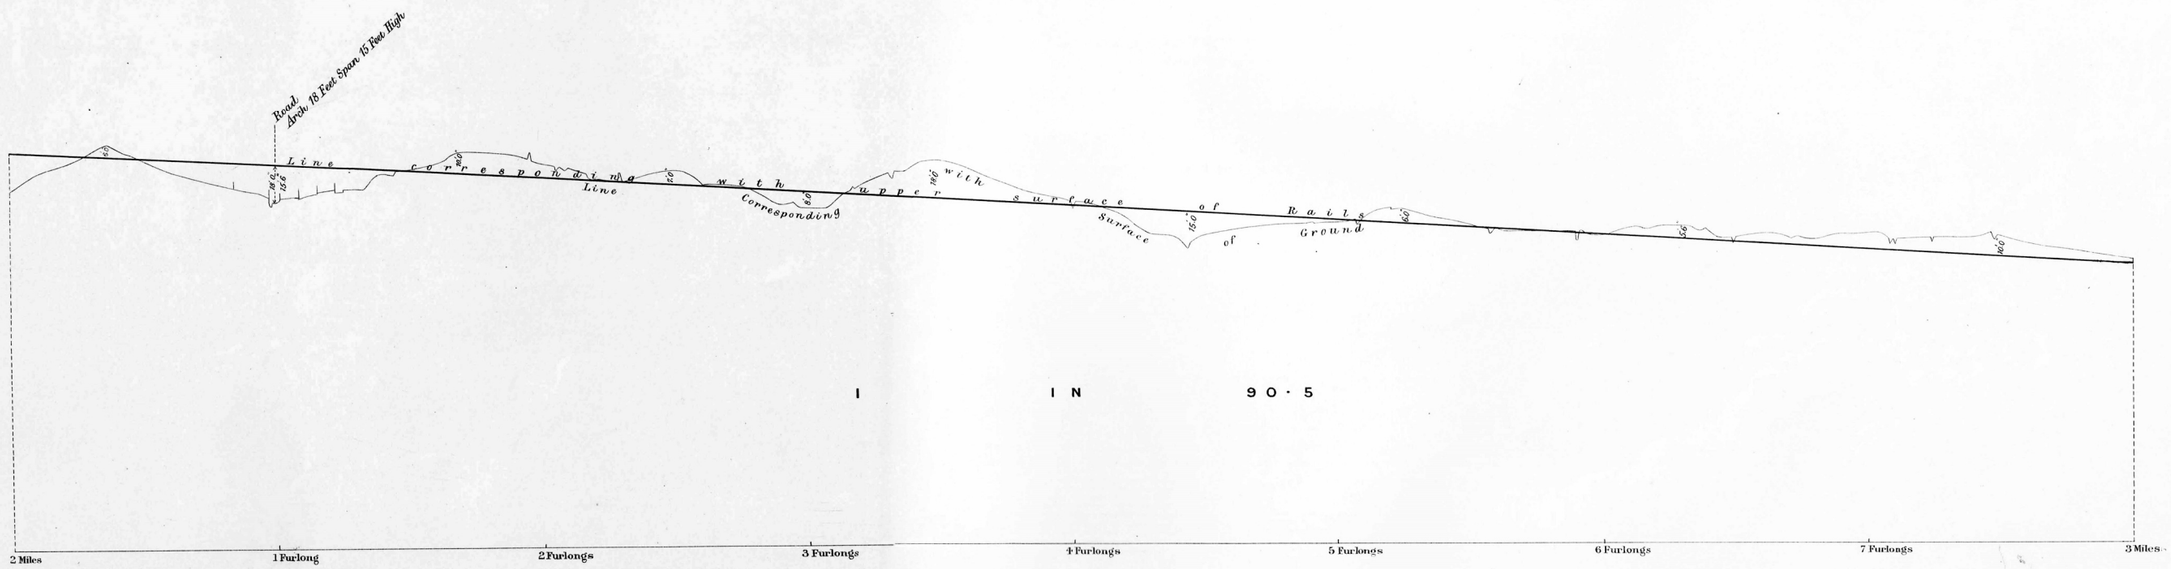

Horizontal Scale for Plan and Section

Vertical Scale for Section

THOS. KELL & SONS, 4TH, 40 KING STREET, COVENT GARDEN.