


GREAT WESTERN RAILWAY.

Sheet No 80.
GREAT WESTERN RAILWAY
LANDS AT CASTLE CARY AND BLAINA.
SESSION 1903.


LANDS IN THE PARISH OF CASTLE CARY

COUNTY OF SOMERSET

PARISH OF CASTLE CARY

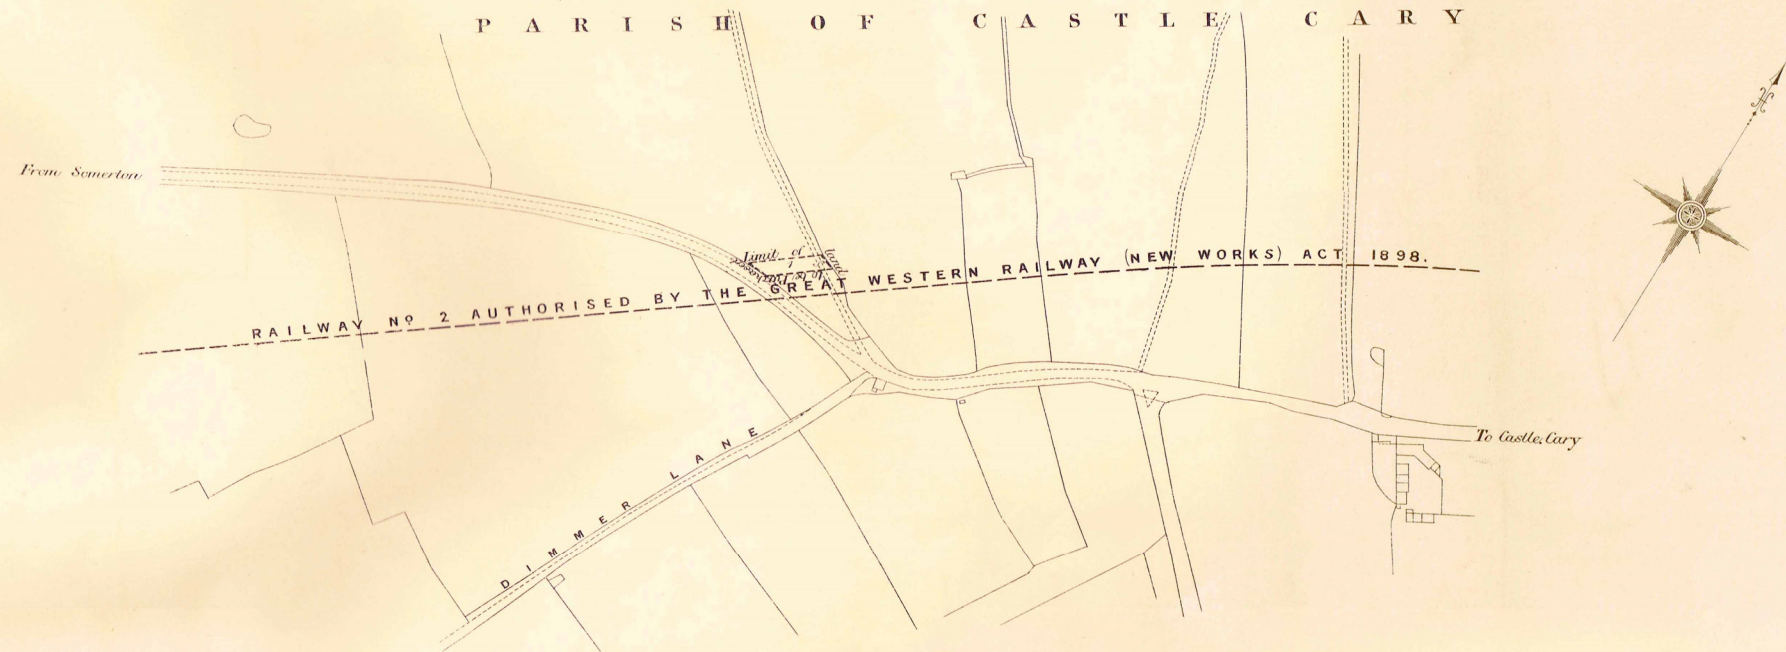


Scale.

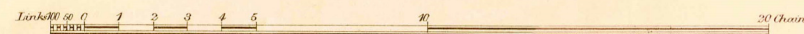

LANDS NEAR BLAINA STATION

COUNTY OF MONMOUTH

URBAN DISTRICT OF NANTYGLO AND BLAINA

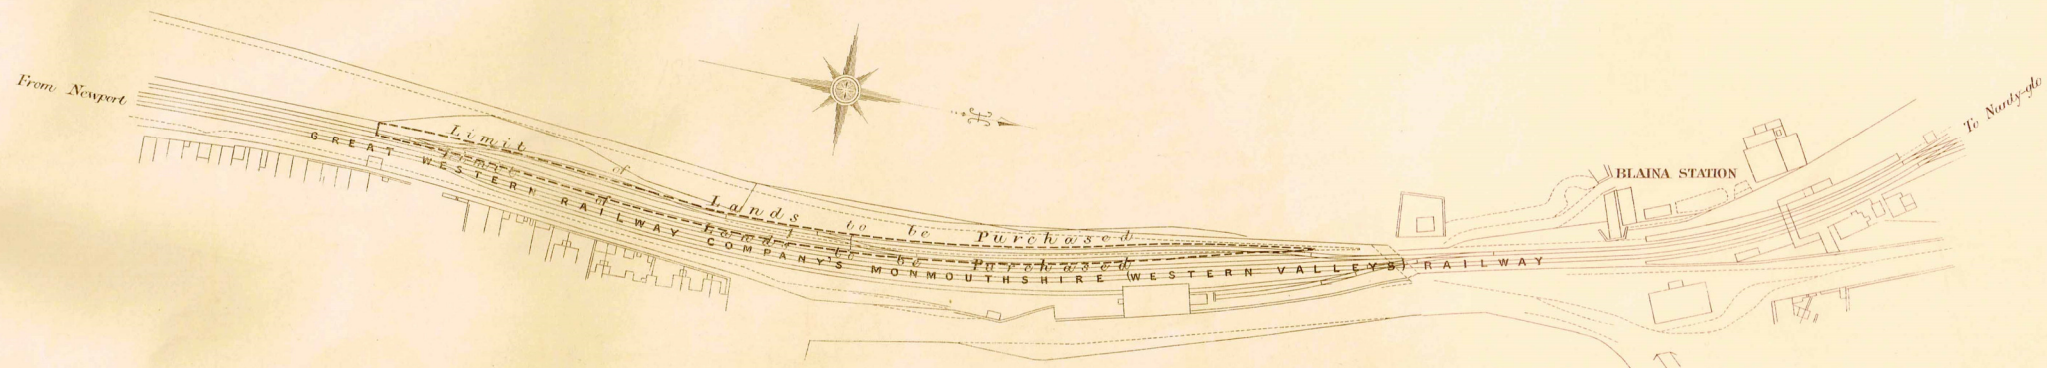

Scale



G R E A T W E S T E R N R A I L W A Y .

LANDS AT STONEYCOOMBE BRIDGE.

C O U N T Y O F D E V O N

P A R I S H O F A B B O T S K E R S W E L L

Sheet No 81.
GREAT WESTERN RAILWAY
LANDS AT STONEYCOOMBE BRIDGE.
SESSION 1903.





GREAT WESTERN RAILWAY.

Sheet No 82.
GREAT WESTERN RAILWAY
LANDS AT NEWPORT AND NANTYGLO
SESSION 1903.

LANDS AT NEWPORT (HIGH STREET) STATION



COUNTY OF MONMOUTH

COUNTY BOROUGH OF NEWPORT

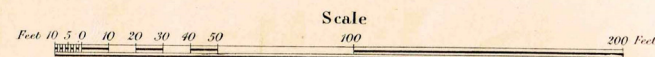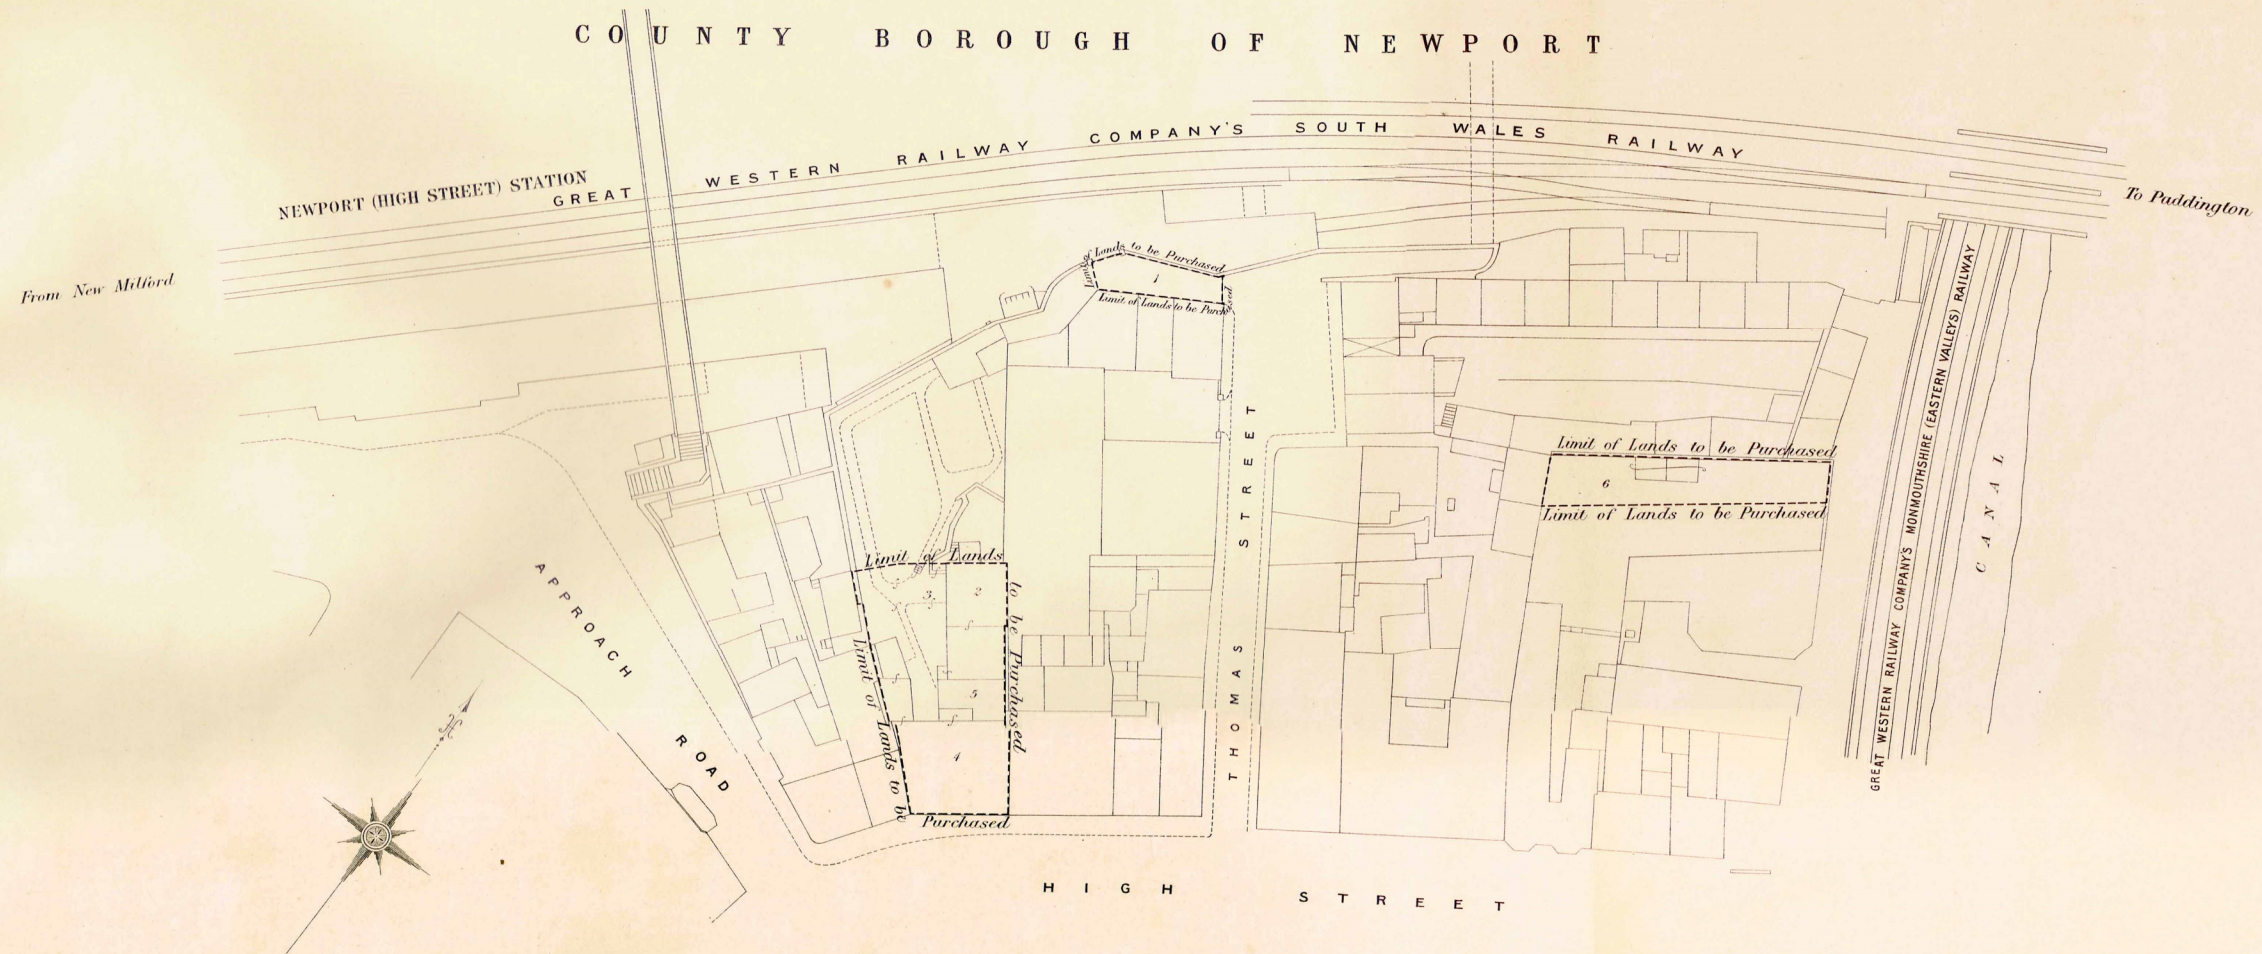

LANDS NEAR NANTYGLO STATION

URBAN DISTRICT OF NANTYGLO AND BLAINA

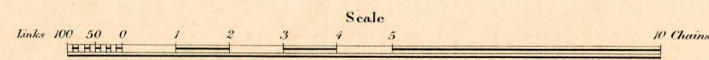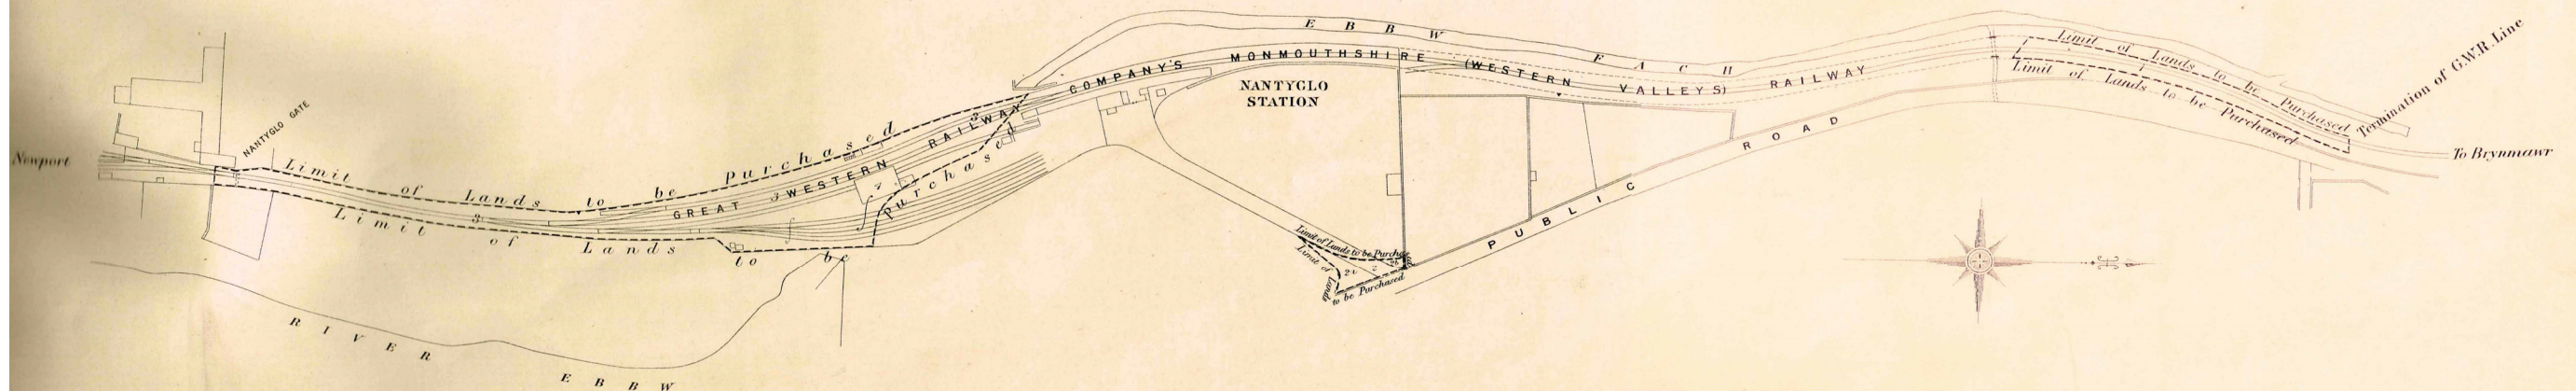

GREAT WESTERN RAILWAY.



Sheet No 83
GREAT WESTERN RAILWAY
LANDS NEAR DYNEVOR STATION.
SESSION 1903

LANDS NEAR DYNEVOR STATION.

COUNTY OF GLAMORGAN

PARISH OF LLANSAMLET HIGHER


PARISH OF COED-FFRANC

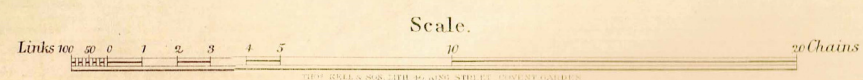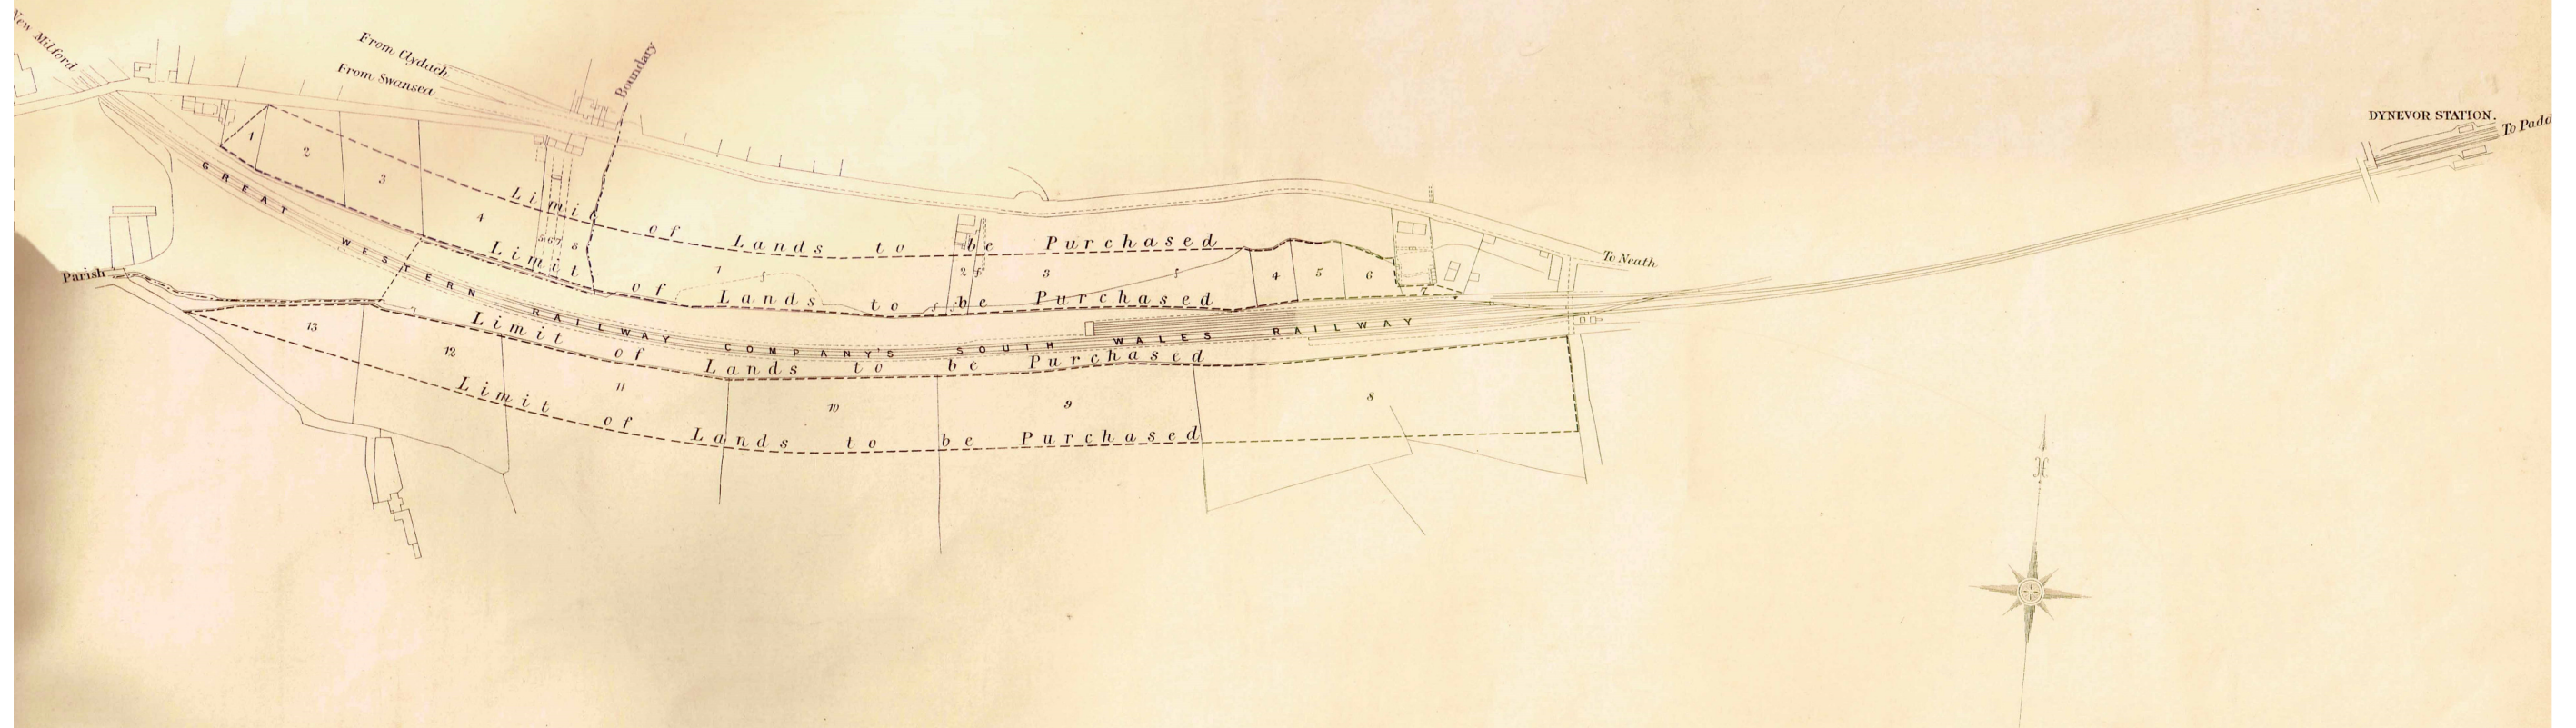

GREAT WESTERN RAILWAY.
COUNTY OF GLAMORGAN

Sheet No 84.
GREAT WESTERN RAILWAY
LANDS AT TREHARRIS & ABERDARE
SESSION 1903.

LANDS AT TREHARRIS
STATION
URBAN DISTRICT OF MERTHYR TYDFIL

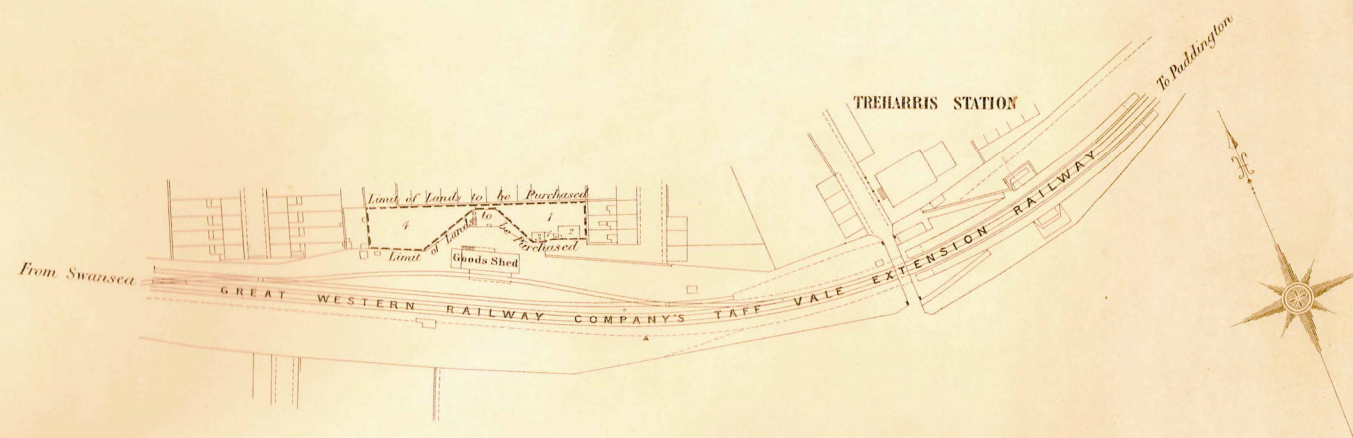

LANDS AT ABERDARE
URBAN DISTRICT OF ABERDARE



Scale
Links 100 50 0 1 2 3 4 5
10 Chains