


GREAT WESTERN RAILWAY.

WIDENING, ALTERATION AND IMPROVEMENT OF THE BRISTOL PORT AND PIER RAILWAY


Sheet N° 86.
GREAT WESTERN RAILWAY
WIDENING, ALTERATION AND IMPROVEMENT OF
THE BRISTOL PORT AND PIER RAILWAY.
SESSION 1903.

C O U N T Y O F L O U C E S T E R
P A R I S H O F S I R E H A M P T O N

C I T Y A N D C O U N T Y B R O U G H
O F B R I S T O L

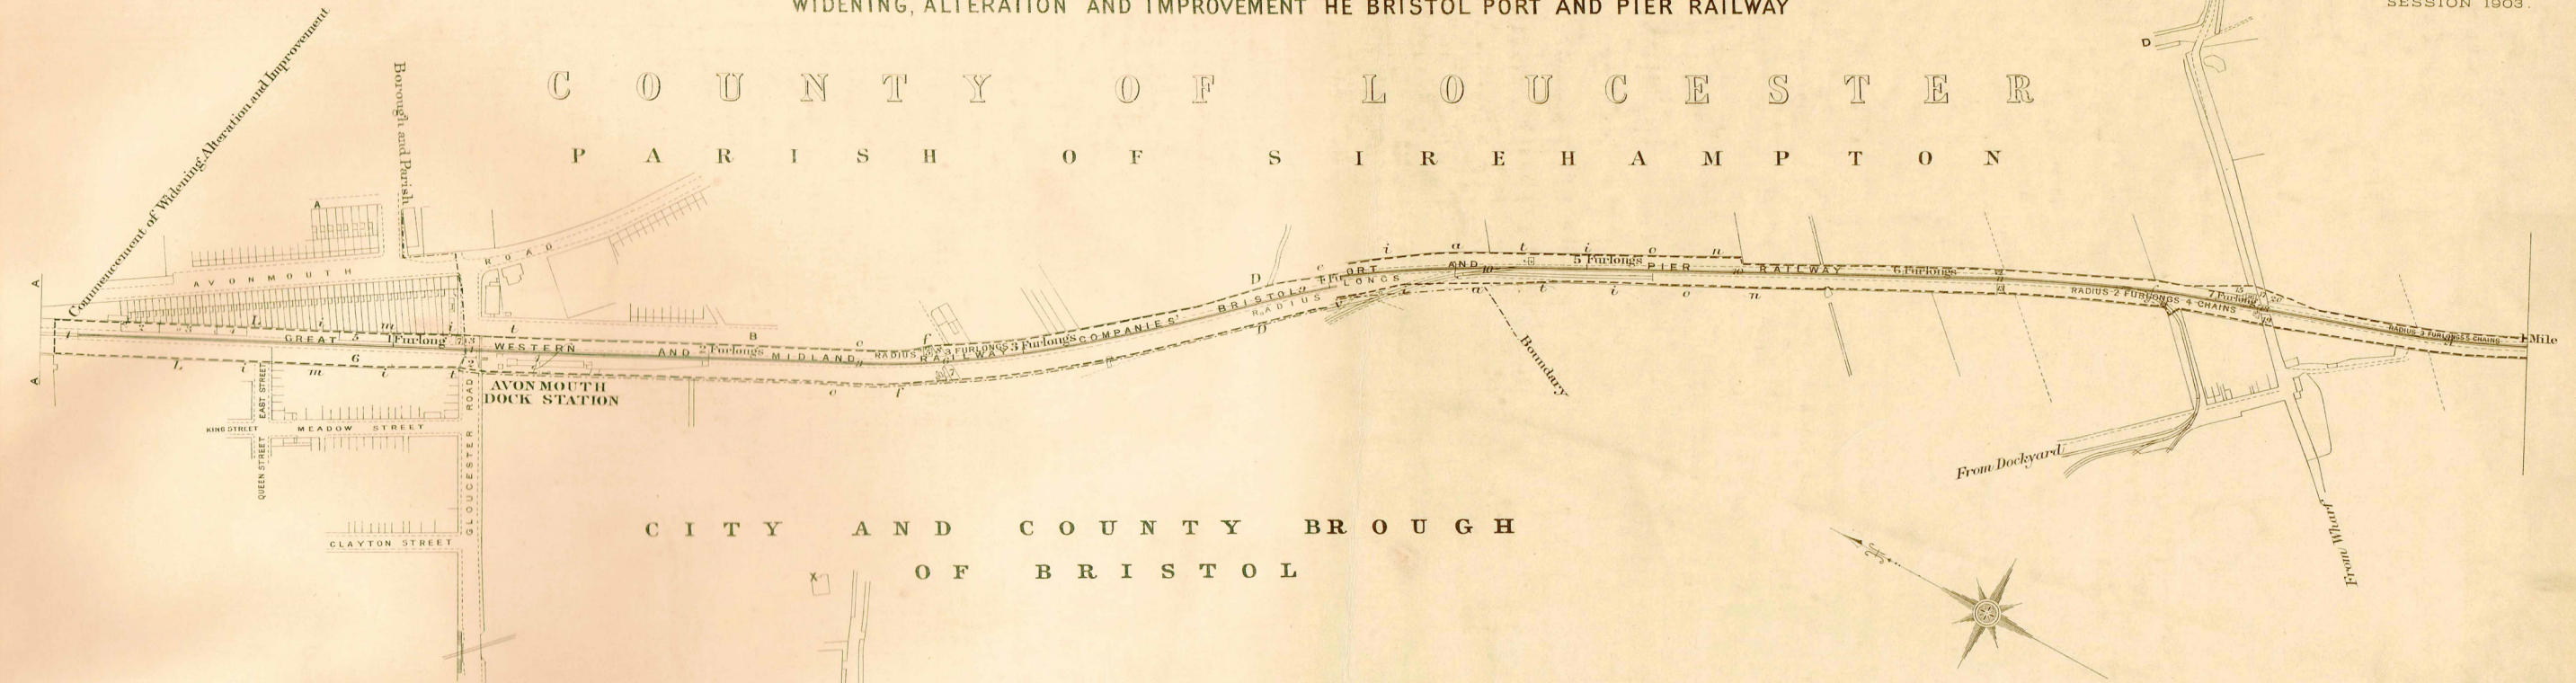

GRADIENTS OF THE EXISTING GREAT WESTERN AND MIDLAND RAILWAY COMPANIES' BRISTOL PORT AND PIER RAILWAY
1 IN 1333

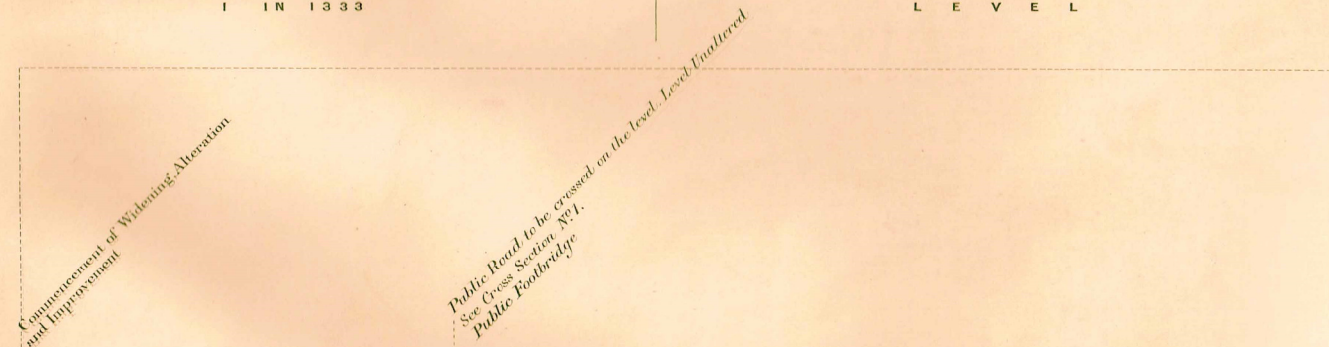

GLOUCESTER ROAD

Greatest Inclination of Present Road 1 in 18.
Level unaltered.

CROSS SECTION N° 1.

Greatest Inclination of Present Road 1 in 17.
Level unaltered.

CROSS SECTION N° 2.

Public Road to be
crossed on the level.
Level unaltered.
See Cross Section N° 2.



Line corresponding with upper surface of rails Existing and Proposed

LEVEL

1 IN 1800

1 IN 333

1 IN 1478

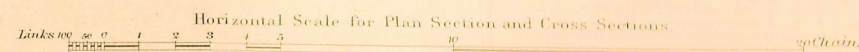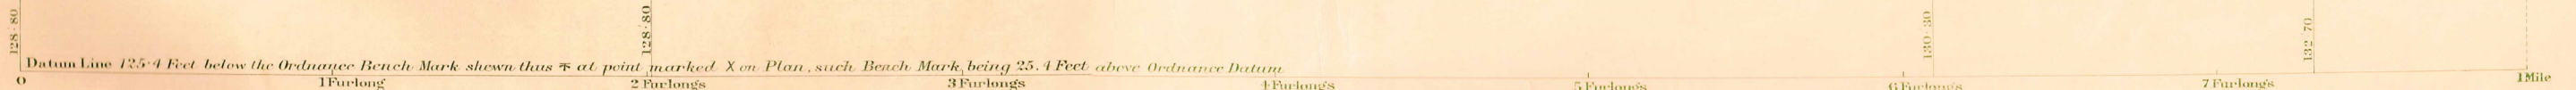


GREAT WESTERN RAILWAY.

Sheet No 87.
GREAT WESTERN RAILWAY
WIDENING, ALTERATION AND IMPROVEMENT
THE BRISTOL PORT AND PIER RAILWAY
SESSION 1903.

WIDENING, ALTERATION AND IMPROVEMENT OF THE BRISTOL PORT AND PIER RAILWAY.

C O U N T Y O F G L O U C E S T E R

P A R I S H O F S H I R E H A M P T O N

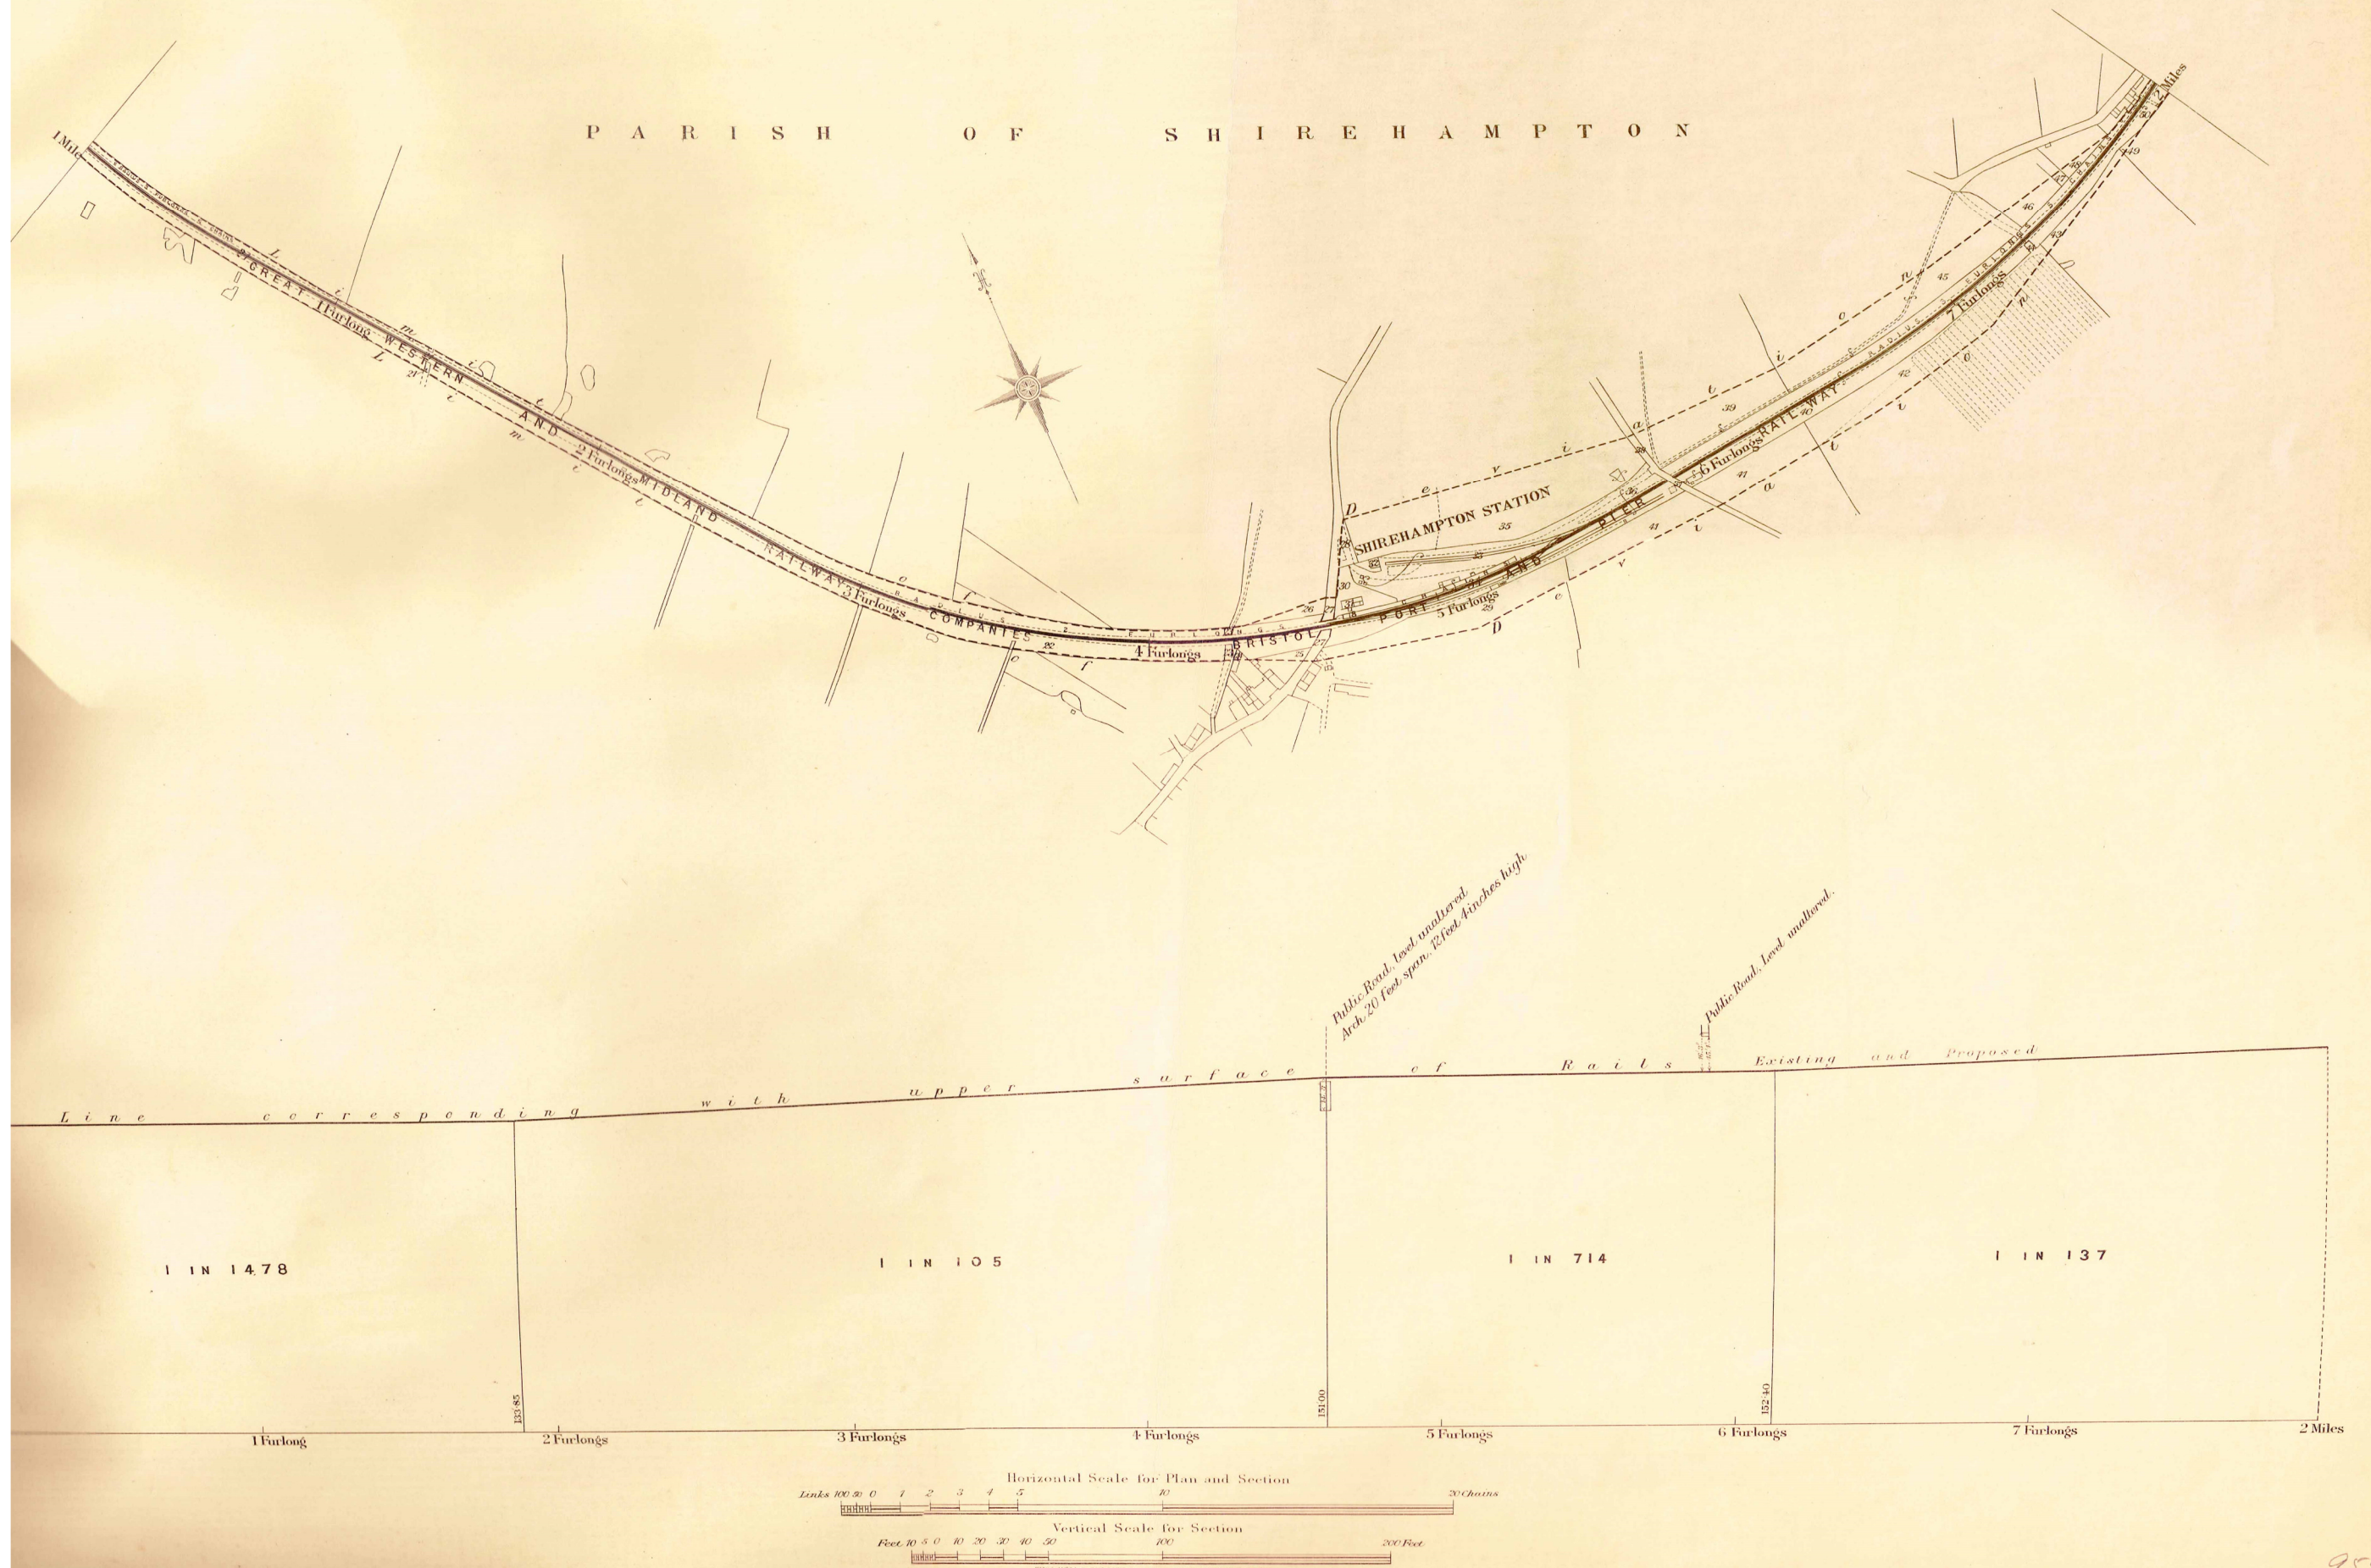

GREAT WESTERN RAILWAY.

Sheet No 88
GREAT WESTERN RAILWAY
WIDENING, ALTERATION, AND IMPROVEMENT
THE BRISTOL PORT AND PIER RAILWAY
SESSION 1903.


WIDENING, ALTERATION AND IMPROVEMENT OF THE BRISTOL PORT AND PIER RAILWAY

C O U N T Y O F G L O U C E S T E R

PARISH OF SHIREHAMPTON

PARISH OF HENBURY

CITY AND COUNTY BOROUGH OF BRISTOL

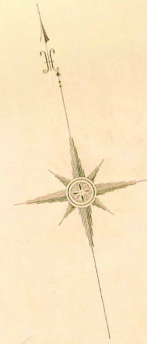

Public Road Level indicated

Line corresponding with upper surface of Rails Existing and Proposed

1 in 137

1 in 105

1 in 101

LEVEL

162.60

172.65

133.65

1 Furlong

2 Furlongs

3 Furlongs

4 Furlongs

5 Furlongs

6 Furlongs

7 Furlongs

8 Miles

Horizontal Scale for Plan and Section
Links 100 200 300 400 500 600 700 800 900 1000 1100 1200 1300 1400 1500 1600 1700 1800 1900 2000
20 Chains



Vertical Scale for Section
Feet 10 20 30 40 50 60 70 80 90 100 110 120 130 140 150 160 170 180 190 200
200 Feet

THEY WILL & SON, LITHO 40 KING STREET, COVENT GARDEN.

Sheet No 89.
GREAT WESTERN RAILWAY
WIDENING, ALTERATION AND IMPROVEMENT OF
THE BRISTOL PORT AND PIER RAILWAY.
SESSION 1903.


C O U N T Y O F G L O U C E S T E R

PARISH OF HENBURY.

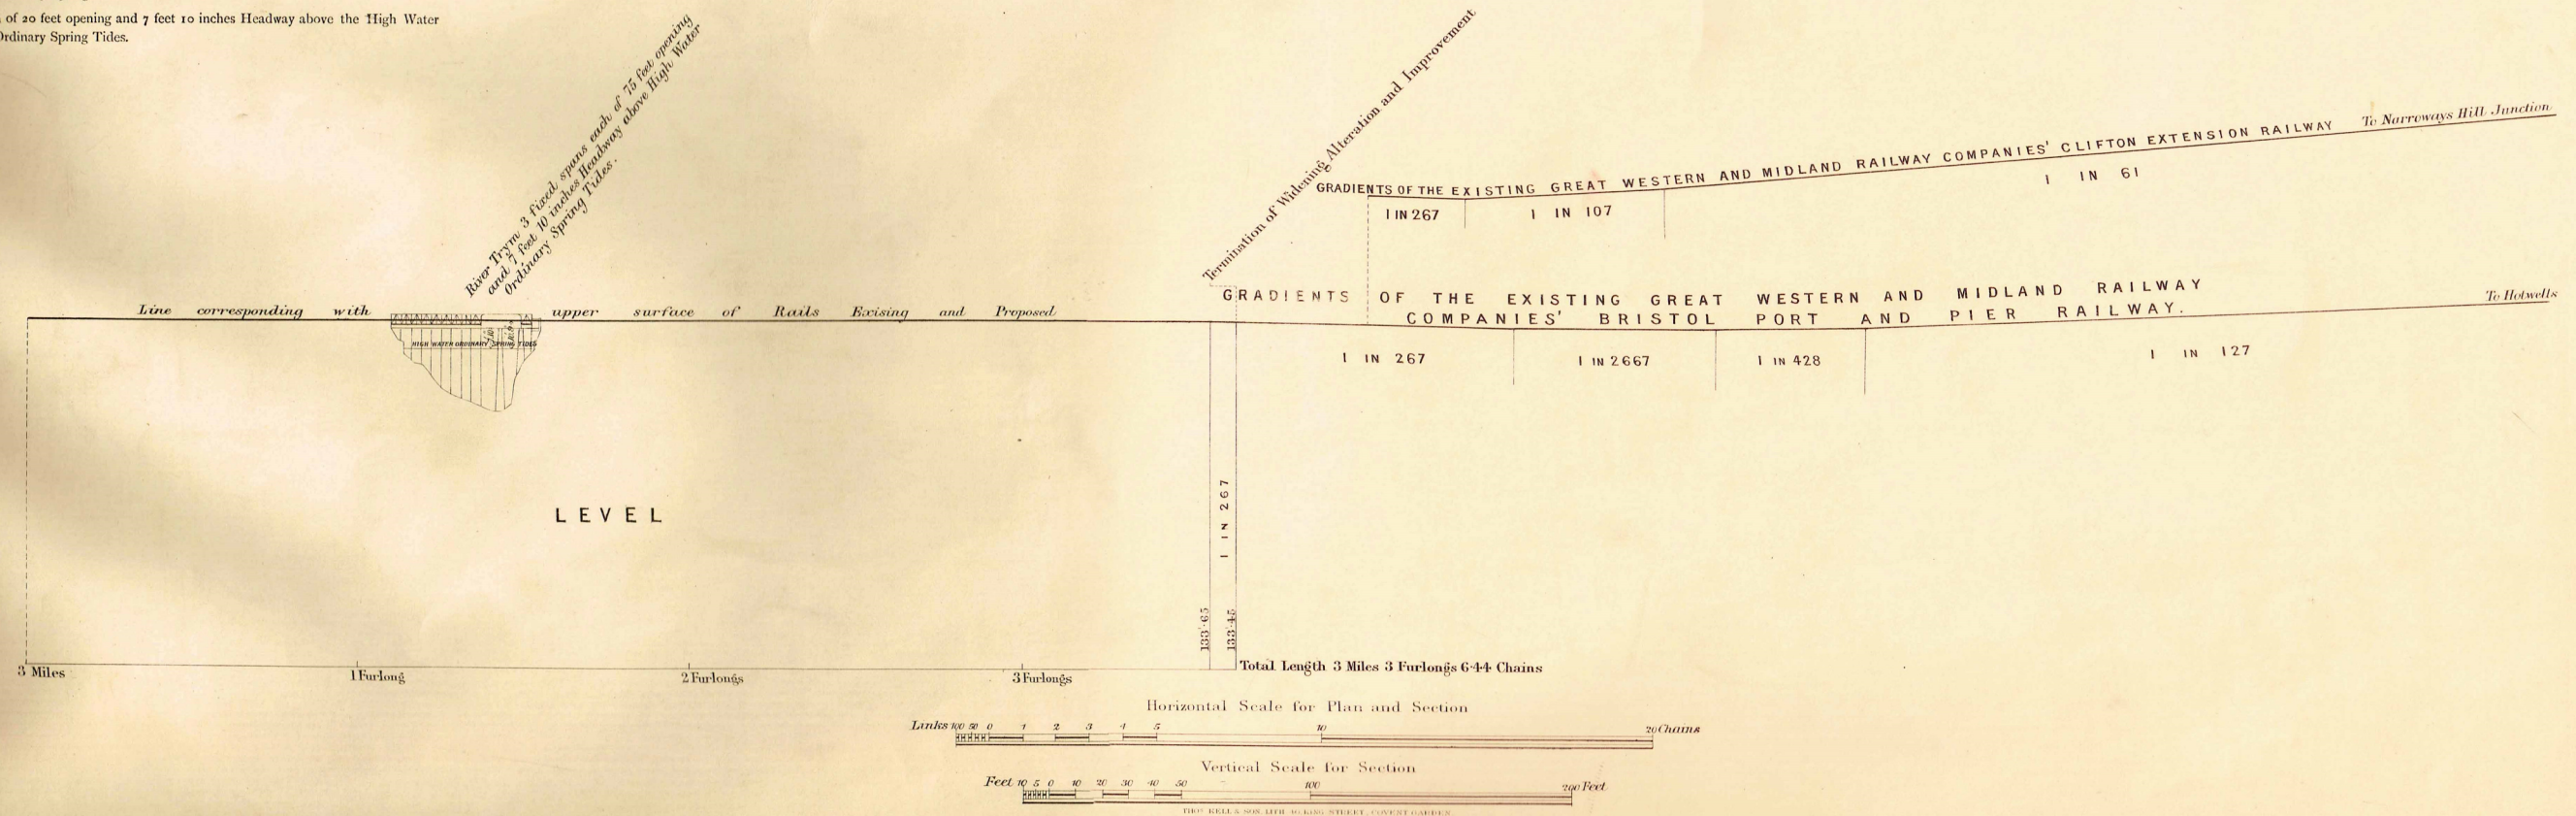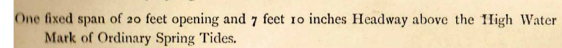

Sheet No 90.
GREAT WESTERN RAILWAY
BRIDLE PATH AT WHITECROFT.
SESSION 1903.

C O U N T Y O F G L O U C E S T E R

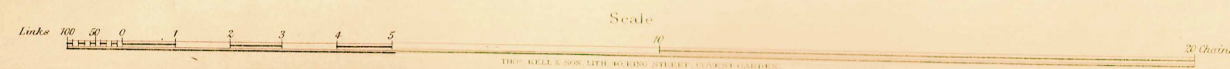[illegible]

GREAT WESTERN RAILWAY.

ADDITIONAL
LANDS AT GOODWICK

C O U N T Y O F P E M B R O K E

P A R I S H O F L L A N W N D A

Sheet No. 91.
GREAT WESTERN RAILWAY
LANDS AT GOODWICK.
SESSION 1903.

